

Southern Planning Committee

Supplementary Agenda

Key Plans

Date: Wednesday 22nd October 2025
Time: 10.30 am
Venue: Council Chamber, Municipal Buildings, Earle Street, Crewe
CW1 2BJ

5. **25/0835/VOC - LAND NORTH OF SYDNEY ROAD, CREWE: Variation of condition 1 on approval 21/1098N (Pages 3 - 8)**


Key Plans

6. **24/5227/FUL - BEVAN HOUSE AND JOHN SNOW HOUSE, BARONY COURT, NANTWICH - Conversion of offices to residential apartments, consequent internal alterations, cycle and bin storage provision, parking, amenity and access arrangements. (Pages 9 - 18)**

Key Plans

This page is intentionally left blank

25/0835/FUL
Land To The North Of
Sydney Road,
Crewe,
CW1 5NF

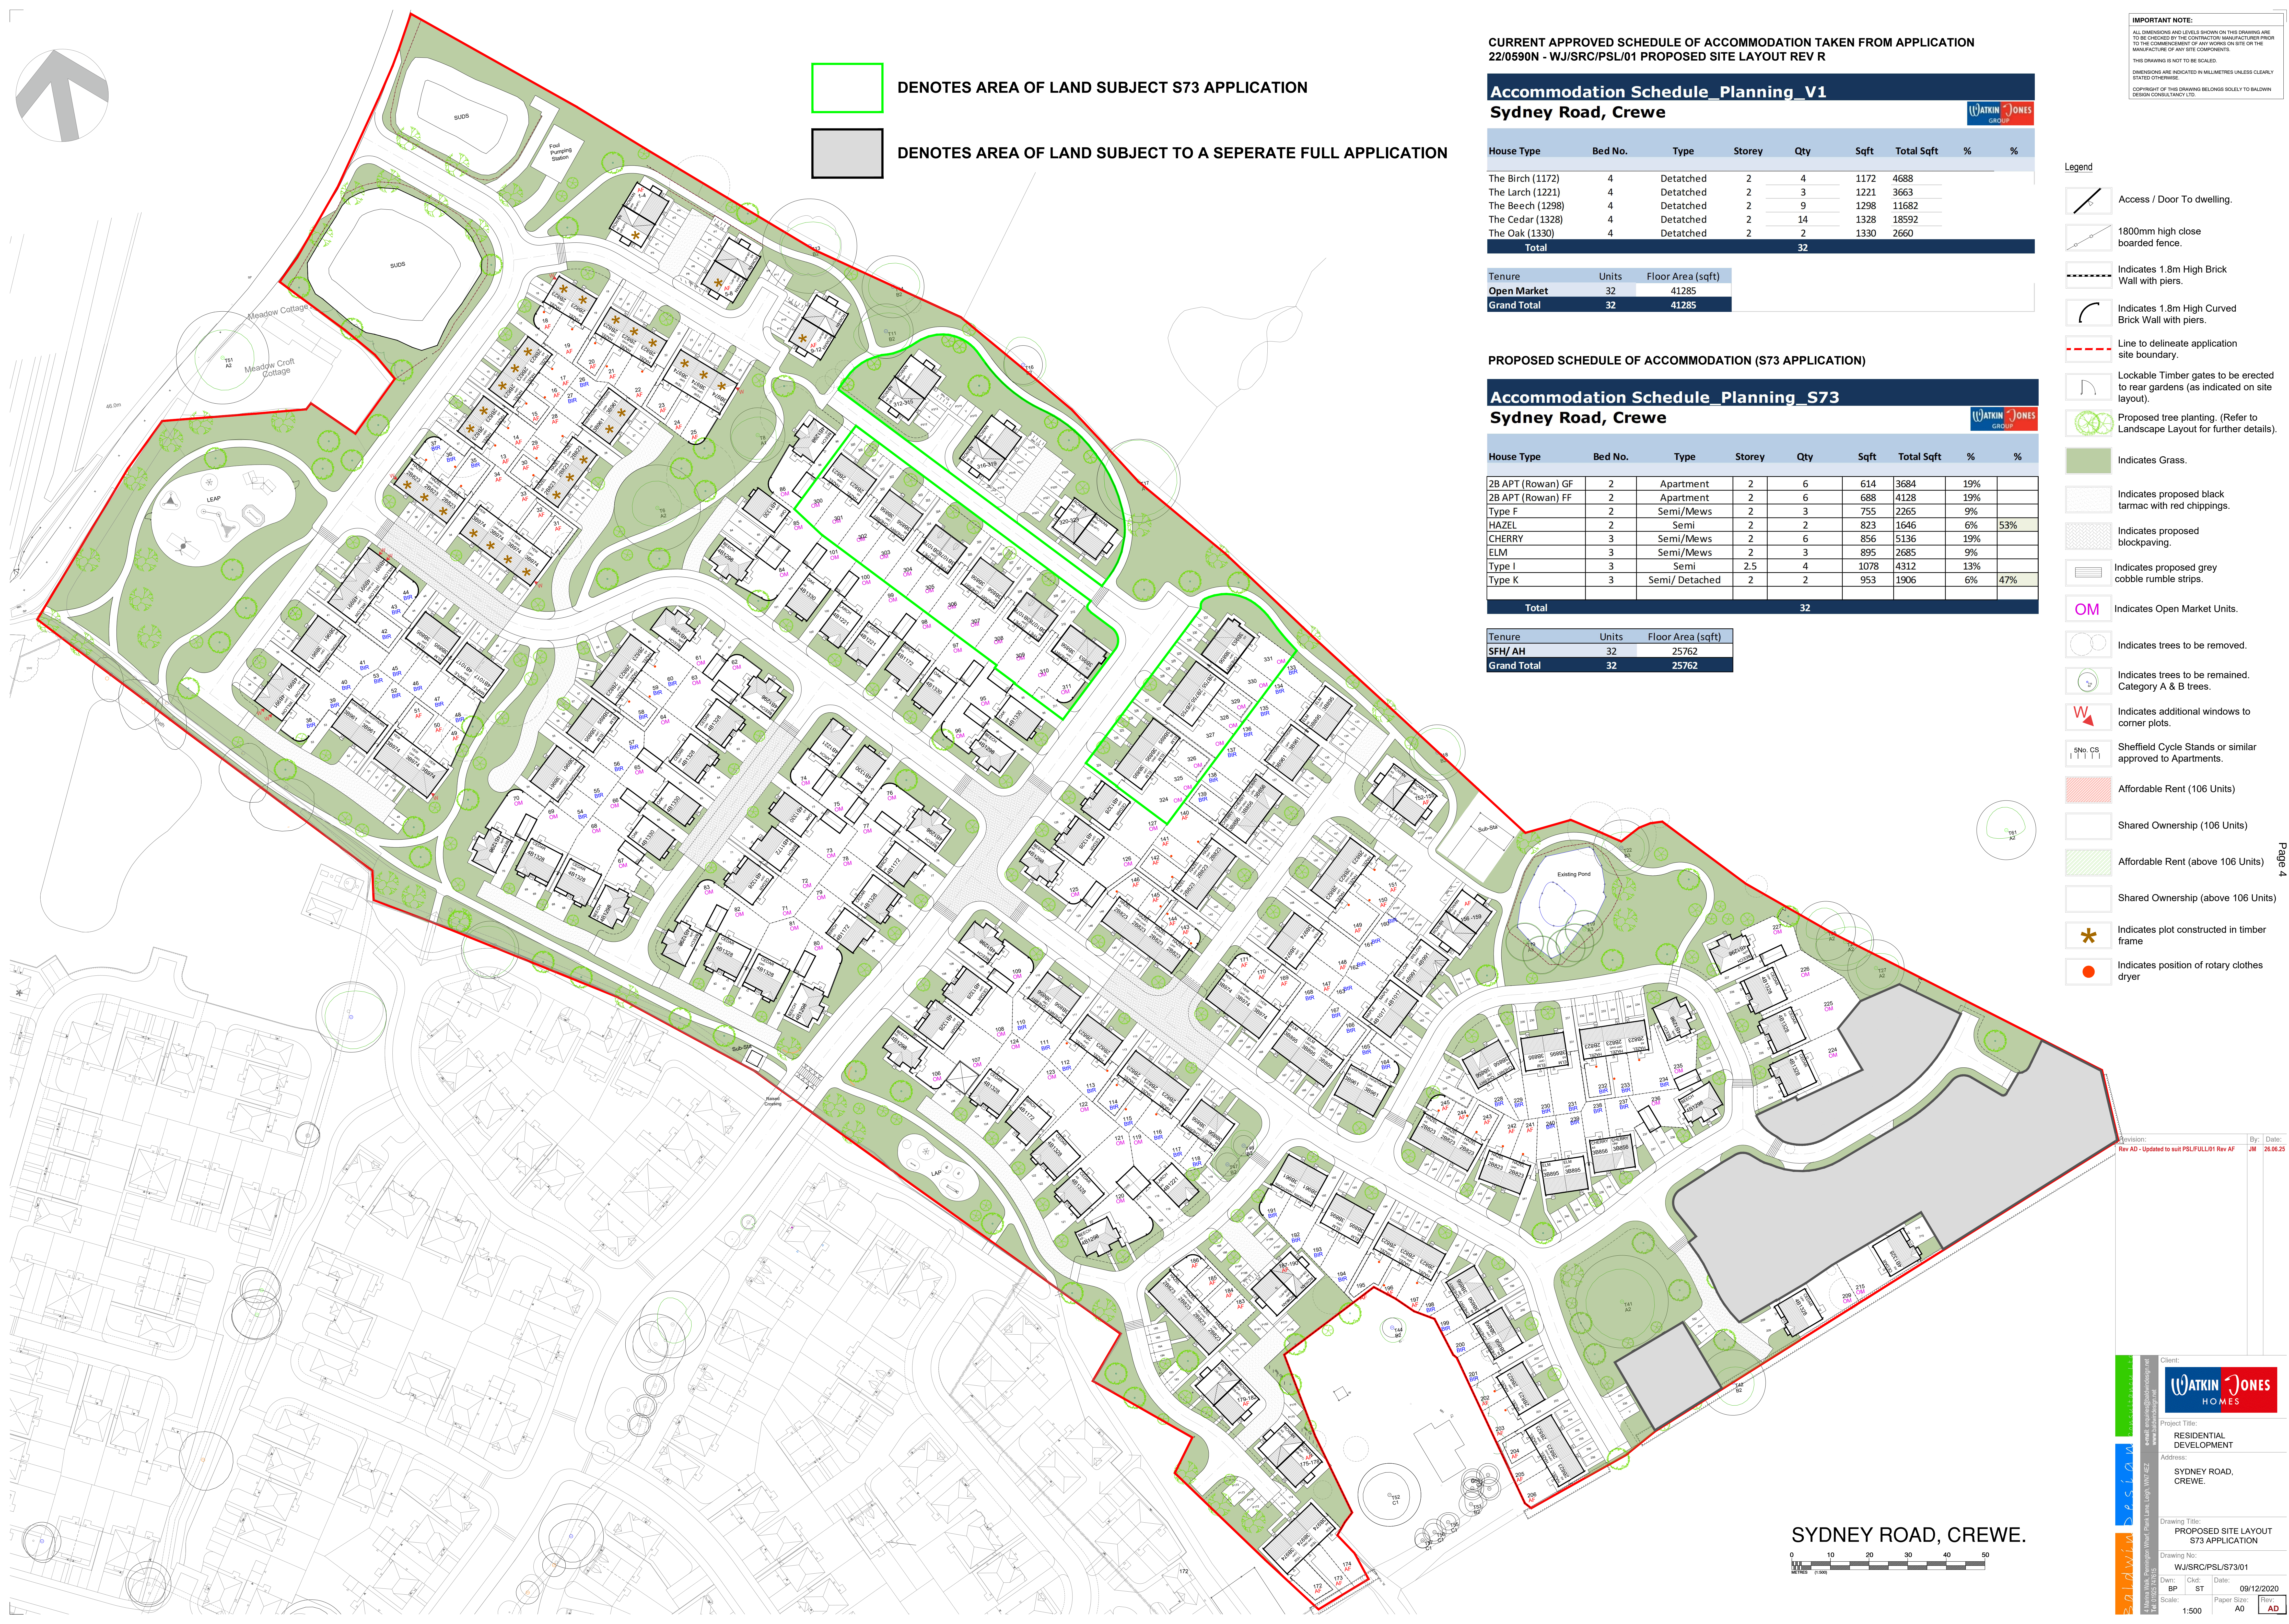

 DENOTES AREA OF LAND SUBJECT S73 APPLICATION

 DENOTES AREA OF LAND SUBJECT TO A SEPERATE FULL APPLICATION






CURRENT APPROVED SCHEDULE OF ACCOMMODATION TAKEN FROM APPLICATION
22/0590N - WJ/SRC/PSL/01 PROPOSED SITE LAYOUT REV R

Accommodation Schedule_Planning_V1								
Sydney Road, Crewe								
House Type	Bed No.	Type	Storey	Qty	Sqft	Total Sqft	%	%
The Birch (1172)	4	Detached	2	4	1172	4688		
The Larch (1221)	4	Detached	2	3	1221	3663		
The Beech (1298)	4	Detached	2	9	1298	11682		
The Cedar (1328)	4	Detached	2	14	1328	18592		
The Oak (1330)	4	Detached	2	2	1330	2660		
Total				32				
Tenure	Units	Floor Area (sqft)						
Open Market	32	41285						
Grand Total	32	41285						

PROPOSED SCHEDULE OF ACCOMMODATION (S73 APPLICATION)

Accommodation Schedule_Planning_S73								
Sydney Road, Crewe								
House Type	Bed No.	Type	Storey	Qty	Sqft	Total Sqft	%	%
2B APT (Rowan) GF	2	Apartment	2	6	614	3684	19%	
2B APT (Rowan) FF	2	Apartment	2	6	688	4128	19%	
Type F	2	Semi/Mews	2	3	755	2265	9%	
HAZEL	2	Semi	2	2	823	1646	6%	53%
CHERRY	3	Semi/Mews	2	6	856	5136	19%	
ELM	3	Semi/Mews	2	3	895	2685	9%	
Type I	3	Semi	2.5	4	1078	4312	13%	
Type K	3	Semi/ Detached	2	2	953	1906	6%	47%
Total				32				
Tenure	Units	Floor Area (sqft)						
SFH/ AH	32	25762						
Grand Total	32	25762						

IMPORTANT NOTE:
ALL DIMENSIONS AND LEVELS SHOWN ON THIS DRAWING ARE TO BE CHECKED BY THE CONTRACTOR MANUFACTURER PRIOR TO THE COMMENCEMENT OF ANY WORKS ON SITE OR THE MANUFACTURE OF ANY SITE COMPONENTS.
THIS DRAWING IS NOT TO BE SCALED.
DIMENSIONS ARE INDICATED IN MILLIMETRES UNLESS CLEARLY STATED OTHERWISE.
COPYRIGHT OF THIS DRAWING BELONGS SOLELY TO BALDWIN DESIGN CONSULTANCY LTD.

     - Legend
-  Access / Door To dwelling.
 -  1800mm high close boarded fence.
 -  Indicates 1.8m High Brick Wall with piers.
 -  Indicates 1.8m High Curved Brick Wall with piers.
 -  Line to delineate application site boundary.
 -  Lockable Timber gates to be erected to rear gardens (as indicated on site layout).
 -  Proposed tree planting. (Refer to Landscape Layout for further details).
 -  Indicates Grass.
 -  Indicates proposed black tarmac with red chippings.
 -  Indicates proposed blockpaving.
 -  Indicates proposed grey cobble rumble strips.
 -  Indicates Open Market Units.
 -  Indicates trees to be removed.
 -  Indicates trees to be remained. Category A & B trees.
 -  Indicates additional windows to corner plots.
 -  Sheffield Cycle Stands or similar approved to Apartments.
 -  Affordable Rent (106 Units)
 -  Shared Ownership (106 Units)
 -  Affordable Rent (above 106 Units)
 -  Shared Ownership (above 106 Units)
 -  Indicates plot constructed in timber frame
 -  Indicates position of rotary clothes dryer

Revision: Rev AD - Updated to suit PSL/FULL/01 Rev AF By: Date: 26.06.25

Client: **WATKIN JONES HOMES**

Project Title: **RESIDENTIAL DEVELOPMENT**

Address: **SYDNEY ROAD, CREWE.**

Drawing Title: **PROPOSED SITE LAYOUT S73 APPLICATION**

Drawing No: **WJ/SRC/PSL/S73/01**

Dwn: **BP** Ckd: **ST** Date: **09/12/2020**

Scale: **1:500** Paper Size: **A0** Film: **AD**



GENERAL NOTES

1. This drawing is the copyright of tpm landscape Ltd and cannot be reproduced in any form without the consent of the company.
2. This drawing is to be read in conjunction with detail landscape drawings, details and specification.
3. This drawing is to be read in conjunction with all relevant Architects', Engineer's, Specialists, Bills of Quantities and Specifications.
4. The insertion of any firm or proprietary brand on this drawing is an indication of the class or quality required and does not exclude the use of alternative materials that are equal in performance, quality and appearance, provided that they have been approved in writing by the Landscape Architect.
5. The Contractor is responsible for accurately ascertaining the position of underground services and responding to all relevant service easement requirements.
6. All dimensions are in millimetres unless stated otherwise, for the purposes of construction this drawing must not be scaled and only written dimensions used. Written and scaled dimensions to be checked on site, any discrepancies reported prior to work commencing. IF IN DOUBT PLEASE ASK.
7. All work and materials are to be in accordance with the relevant British Standards and Code of Practice.
8. All Proprietary products are to be used strictly in accordance with the manufacturer's instructions and details.

LEGEND

SOFT LANDSCAPE

- Existing Trees and Hedges to be Retained
Trees to be retained and protected as agreed with the Landscape Architect.
- Existing Scrub to be Retained
Scrub to be retained and protected as agreed with the Landscape Architect.
- Existing Trees/Hedges to be removed
Trees and Hedges to be removed as agreed with the Landscape Architect.
- Proposed Extra Large Trees
Semi-mature standard, 20-25cm girth, to be planted with a double timber stake secured with a rubber tree tie.
- Proposed Large Trees
Semi-mature standard 16-18cm or 18-20cm girth, 4.5-6.25m high to be planted with a double timber stake secured with a rubber tree tie.
- Proposed Ornamental Trees in Front Gardens and Back Gardens
Extra Heavy Standard, 12-14cm girth, 3.5 - 4.25m high to be planted with a double timber stake secured with a rubber tree tie.
- Small Ornamental Tree/Large Shrub
Heavy Standard trees, 10-12cm girth, 3-3.5m high or large shrub 30-50cm to be planted with a single timber stake secured with a rubber tree tie.
- Ornamental Shrub Planting
Proposed shrubs and flowering herbaceous plants to be planted as 3-5L pots at 3.5 per sq.m. planted with feature specimen, 10-10L pots.
- Proposed Native Plant Mix
To be whip planting, 80-80cm height at 4 plants per sq.m.
- Proposed Ornamental Hedge to Gardens
Proposed ornamental hedge to be planted as 80-100cm height in 10L pots at 4 per lin.m to provide an instant impact.
- Proposed Species Rich Native Hedgerow
Proposed native hedge to be 120-150cm height planted in a double staggered row at 300mm apart.
Proposed in locations that continue to provide linear habitat connections across the site. To have minimum 5 species.
- Proposed Grass - Gardens
Front gardens to be turfled with a general amenity grass from a local supplier.
Back gardens to be seeded.
- Proposed Grass - PDS
Grass within PDS to be seeded with hard wearing grass.
- Proposed Wet Meadow Mix
To be seeded with Emergent P8 Wet Meadow Mixture, supply by Emergent or similar approved. Sowing rate 4g/m2.
- Proposed Pond
- Proposed Wildflower Meadow Mix
To be Emergent EM2 Standard General Purpose Meadow Mix, supply by Emergent or similar approved. Including 80% of ornamental grasses and 20% of wildflowers. Sowing rate 4g/m2.
- Proposed Bulb Planting
Planting along access track for seasonal interest.

HARD LANDSCAPE AND FEATURES

- Pedestrian Routes
Footpath Areas to be laid with a compacted Bound Gravel.
- Play
Areas of play. Please refer to drawings 3132 102-104 Play Area Design for design and specifications.
- Proposed Bench
- Proposed Stepping Logs
0.2 - 0.3m high
- Proposed Smooth Stone Boulders

Boundary Treatments refer to Architect's Detail

NOTE: All private driveways finished in black bitume. Surface to paths and patios for all dwellings to be quality concrete pavers in buff or to match architectural finishes.

Proposed native shrub mix.
To have minimum 5 species.
Mix to provide breeding and foraging opportunities for the majority of notable species observed on site

Location Plan



REVISION NOTES

Rev	By	Description	Date
A	TJ	Layout updated following comments	31.03.21
B	LJ	Landscape updated following Architecture	08.07.21
C	TJ	Minor amendments	13.07.21
D	TK	Minor amendments following comments	16.07.21
E	ct	path moved from hedgerow	20-9-21

Client
Watkin Jones

Project
Sydney Road, Crewe


Description
Landscape Masterplan (Sheet 1 of 2)

Status
For Approval

Scale @ A1 1:500	Drawn FY	Checked CT	Date 04.03.21
Job number 3786	Drawing number 101	Revision E	

tpm landscape
chartered landscape architects

address: 4th Floor Studio 10 Little Lever St Manchester M1 1HR
tel: 0161 235 0600 fax 0601 email info@tpmlandscape.co.uk

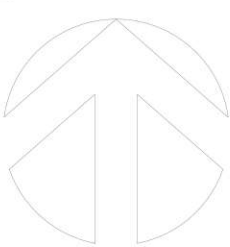

50.00
49.00
48.00
47.00
46.00



Street Scene 1

51.00
50.00
49.00
48.00
47.00



Street Scene 2

50.00
49.00
48.00



Street Scene 3

52.00
51.00



Street Scene A

52.00
51.00



Street Scene B

53.00
52.00
51.00



Street Scene C



Revision:	By:	Date:
A	Oak housetype amended	RL 26.02.25

BALDWIN DESIGN CONSULTANCY LTD. e-mail: enquiries@baldwindesign.net www.baldwindesign.net 4 Marina Walk, Pennington Wharf, Plant Lane, Leigh, Warrington, Cheshire, WA4 7EZ Tel: 01925 747815	Client:	WATKIN JONES GROUP
	Project Title:	Residential Development
	Address:	Sydney Road, Crewe
	Drawing Title:	Street Scene
	Drawing No:	WJ-SRC-SS-01
Dwn:	Ckd:	Date:
CRD	MB	10/02/2025
Scale:	Paper Size:	Rev:
5:1	A1	


This page is intentionally left blank

24/5227/FUL

Bevan House and John Snow
House, Baron Court, Nantwich,
CW5 5RD



Ordnance Survey, (c) Crown Copyright 2024. All rights reserved. Licence number 100022432

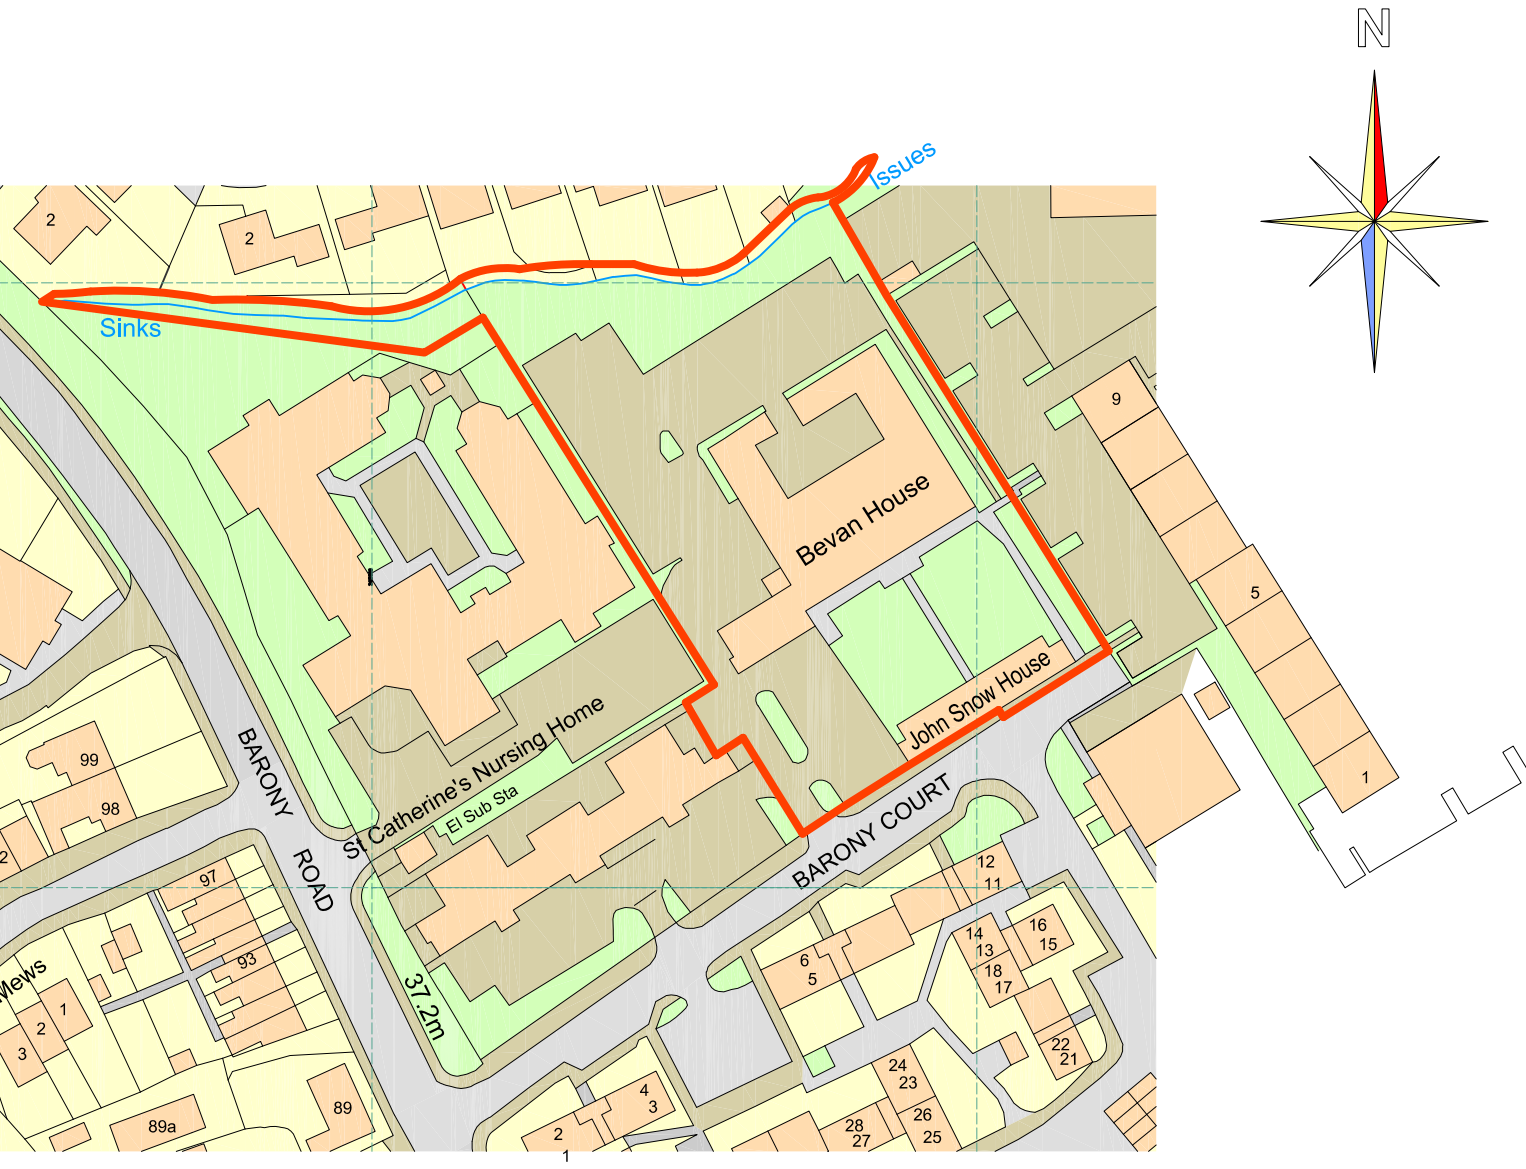

Ordnance Survey, (c) Crown Copyright 2024. All rights reserved. Licence number 100022432

drawing size A1
LOCATION PLAN
SCALE: 1 / 1250
0 10 20 30 40 50 Metres
METRES

This drawing is copyright. Do not scale from drawing. Only work from the plans approved by the Local Authority. The contractor and his subcontractors are to check and verify all dimensions on site before work commencement and also prior to making shop drawings or initiating manufacture. Client to inform Stewart L. Thorley immediately should this project happen to be in a BRINE area. The contractor is to bring to the attention of Stewart L. Thorley any discrepancies in this drawing prior to work commencement. Both Client and Builder to study and understand the contents of any approval / approvals. Should an approval have any conditions stated, it is imperative that you satisfy and respond to all conditions to the satisfaction of the Local Authority. All relevant Health & Safety requirements are to be complied with during and after construction.

Conversion of offices to apartments, consequential internal alterations, cycle and bin storage provision, parking, amenity and access arrangements.
At: Bevan House & John Snow House, Barony Court, Nantwich, Cheshire. CW5 5RD
For: Greenhouse Property Management Ltd

Stewart L. Thorley
Building Plans & Design

PO Box 608, Crewe,
Cheshire, CW1 9HR
Tel: (01270) 586158 OR 07770 316031
Email: stewart@slthorley.co.uk

Drawn by	<i>S. L. Thorley</i>	Scale
Date	December 2024	1 / 1250 and 1 / 500



EXISTING BLOCK & LOCATION PLANS - **PLANNING**

Ref	Revisions	Date


Drawing No. **A / 16 / PL / 1 A**

PLANNING DRAWING

EXISTING

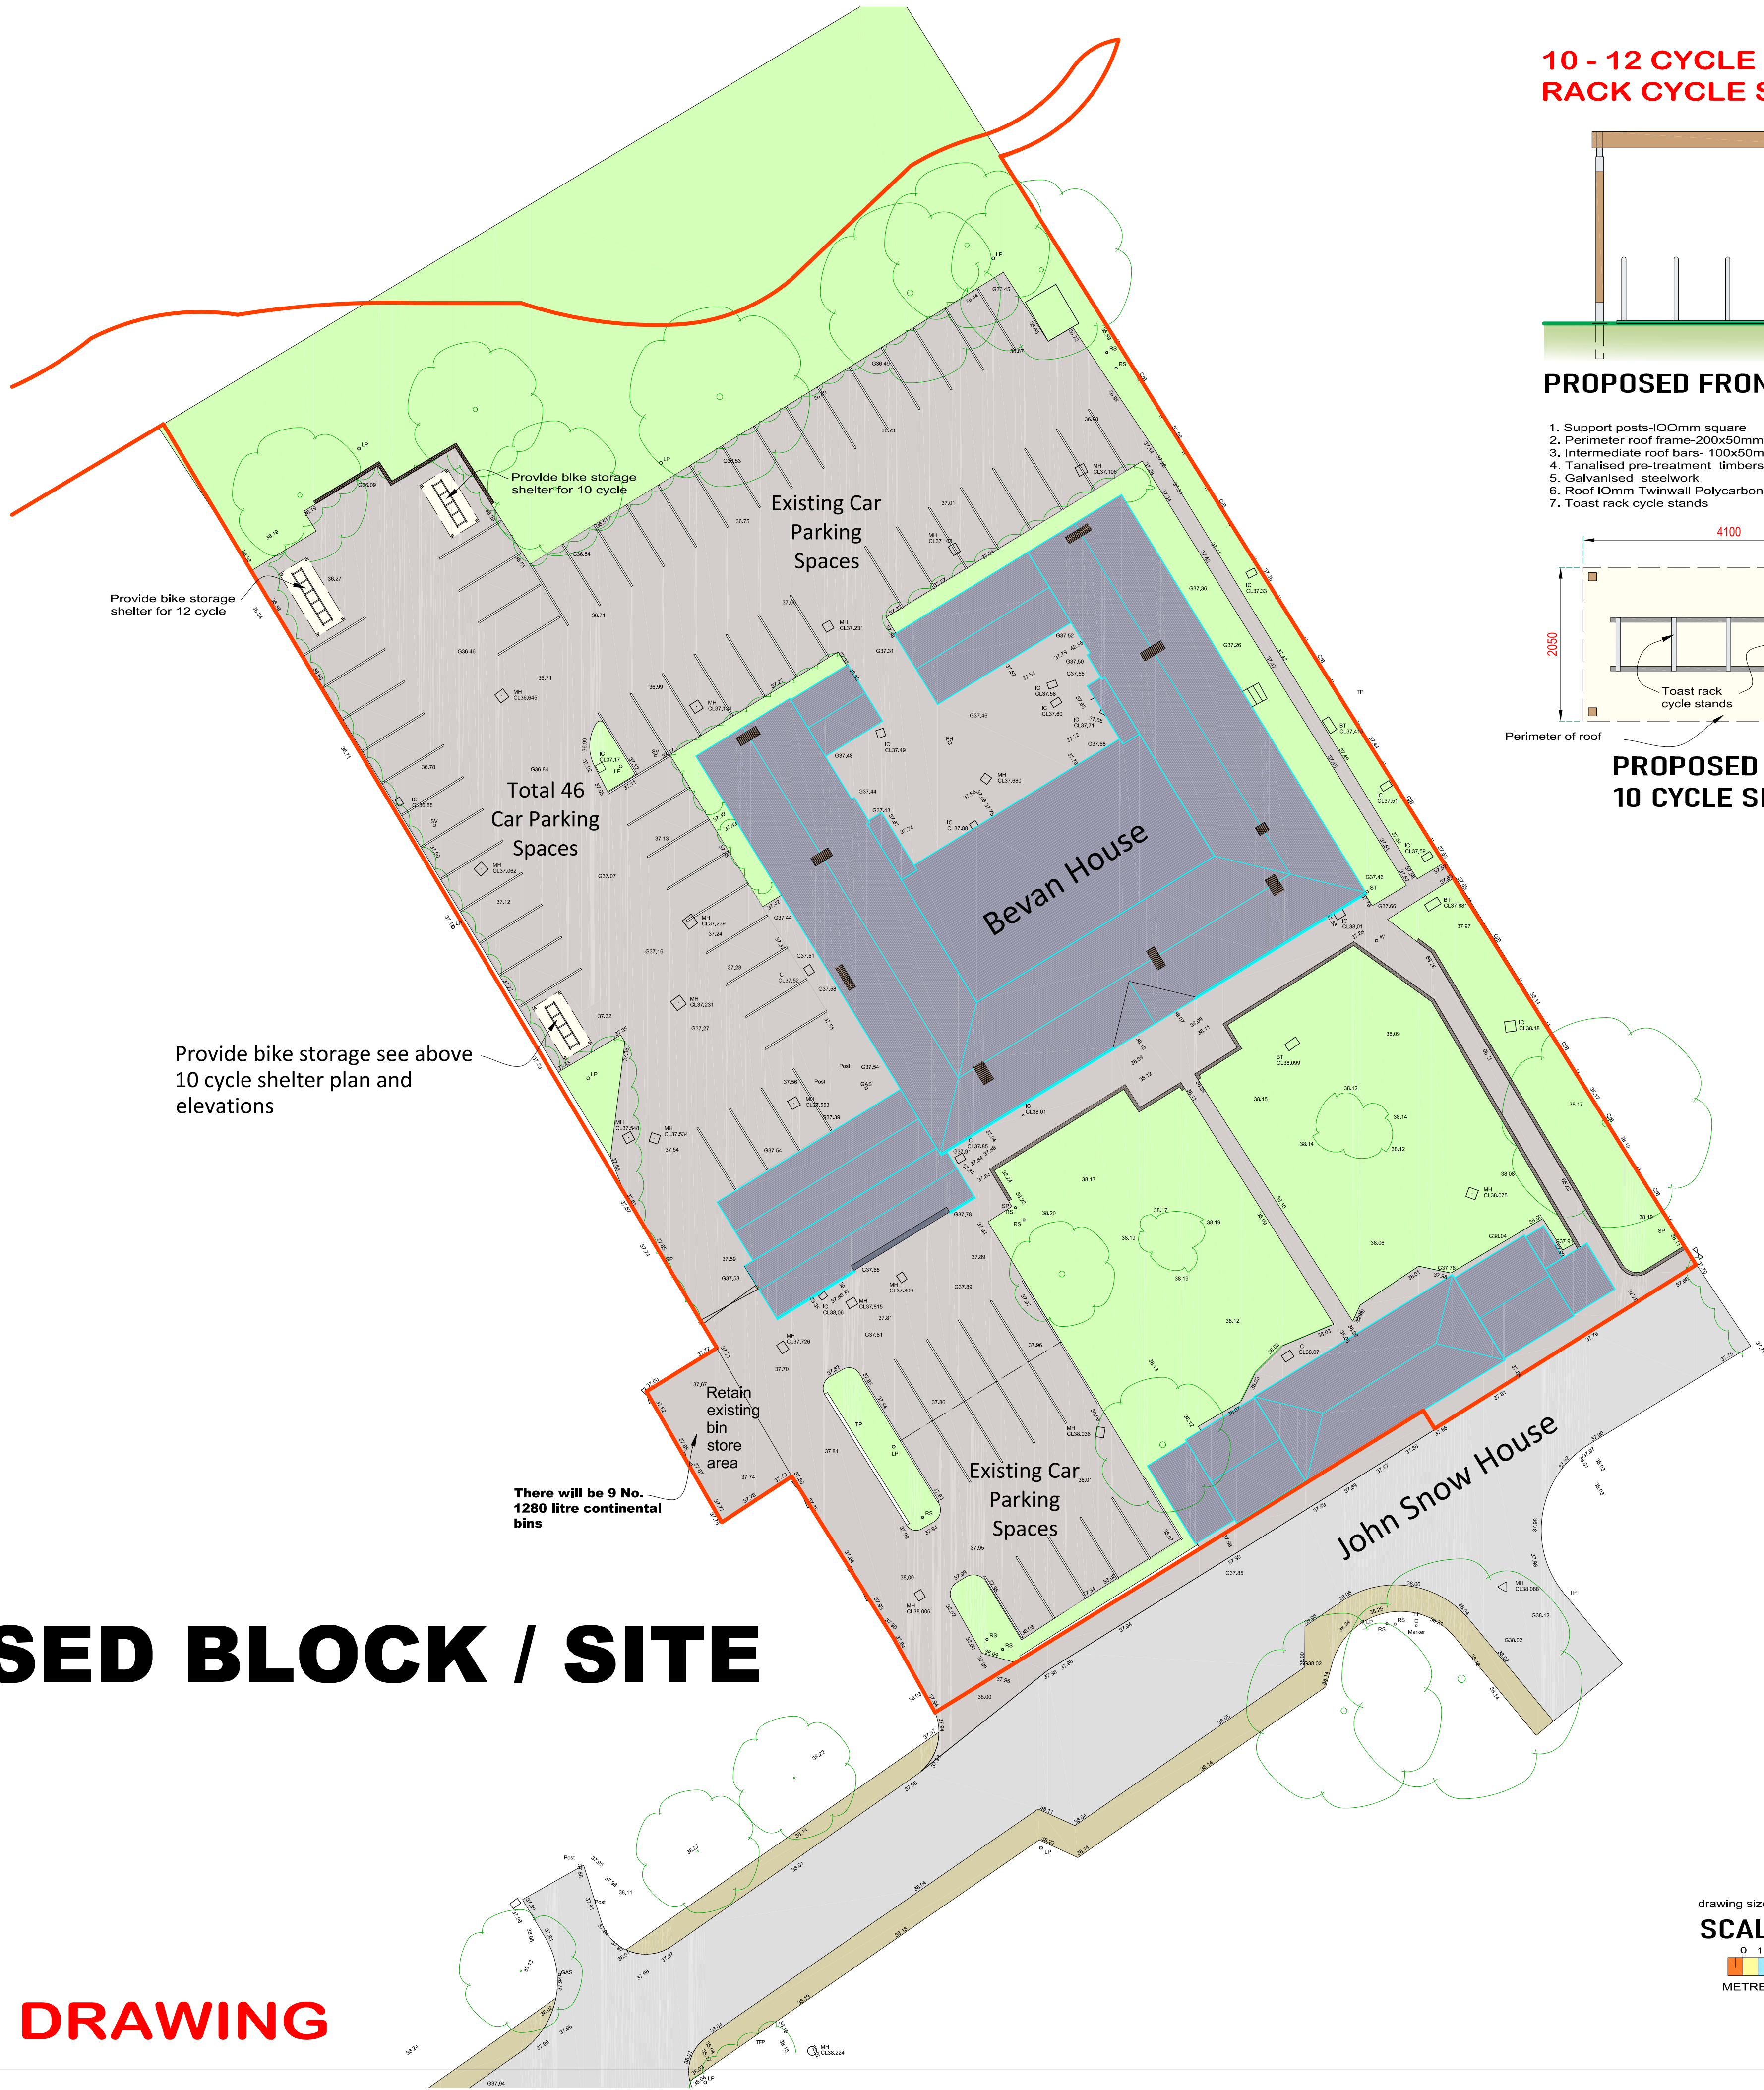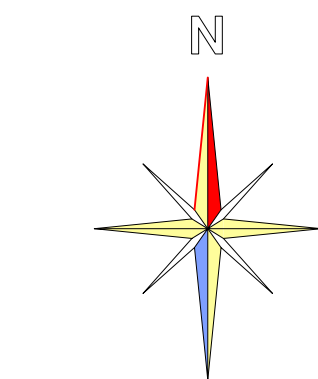


10 - 12 CYCLE SHELTER WITH TOAST RACK CYCLE STANDS

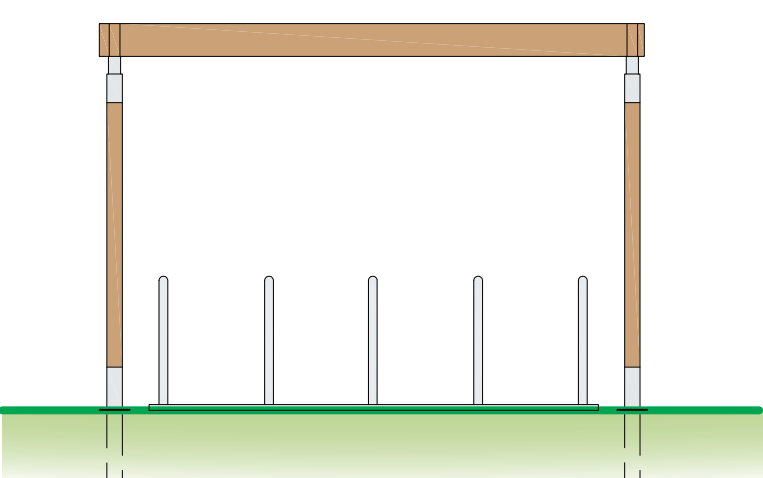


PROPOSED FRONT ELEVATION


- 1. Support posts-100mm square
- 2. Perimeter roof frame-200x50mm
- 3. Intermediate roof bars- 100x50mm
- 4. Tanalised pre-treatment timbers
- 5. Galvanised steelwork
- 6. Roof 10mm Twinwall Polycarbonate UV protected sheeting
- 7. Toast rack cycle stands

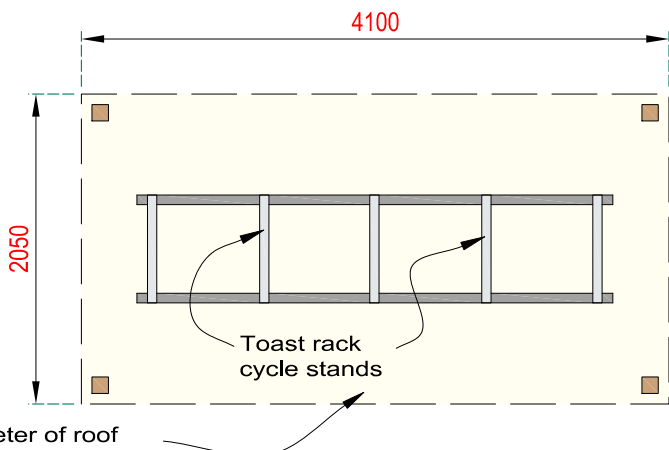


PROPOSED PLAN 10 CYCLE SHELTER

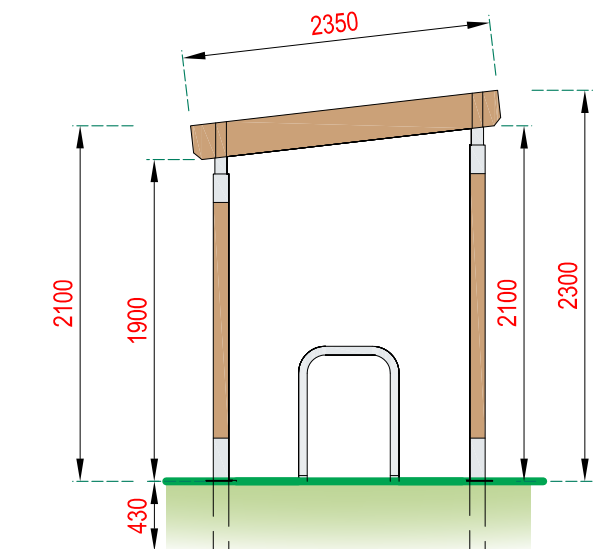

PROPOSED SIDE ELEVATION

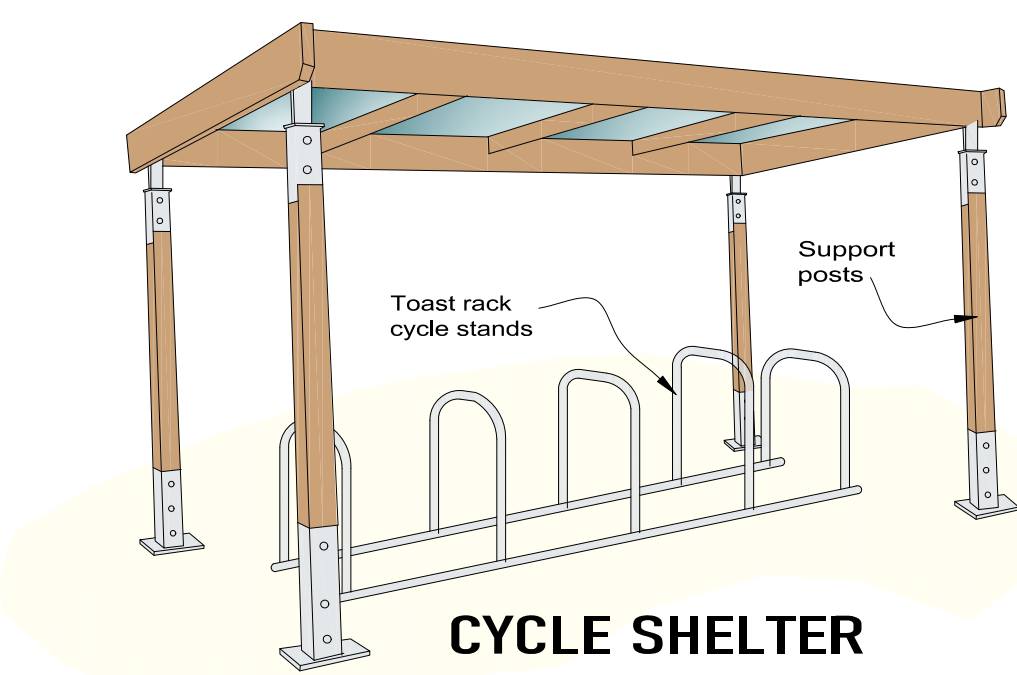

CYCLE SHELTER

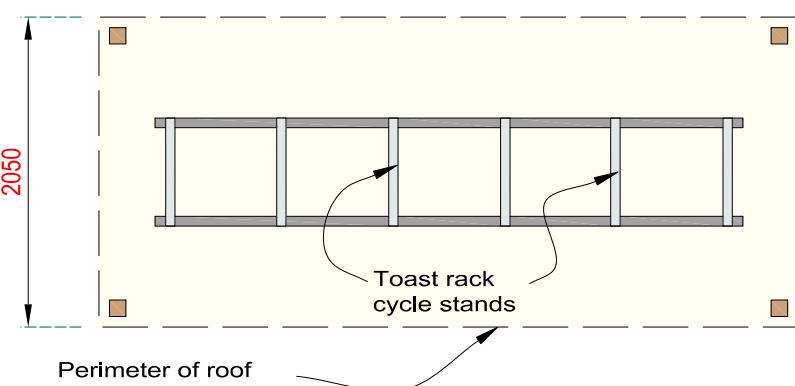

PROPOSED PLAN 12 CYCLE SHELTER

This drawing is copyright. Do not scale from drawing. Only work from the plans approved by the Local Authority. The contractor and his subcontractors are to check and verify all dimensions on site before work commencement and also prior to making shop drawings or initiating manufacture. Client to inform Stewart L. Thorley immediately should this project happen to be in a BRINE area. The contractor is to bring to the attention of Stewart L. Thorley any discrepancies in this drawing prior to work commencement. Both Client and Builder to study and understand the contents of any approval / approvals. Should an approval have any conditions stated, it is imperative that you satisfy and respond to all conditions to the satisfaction of the Local Authority. All relevant Health & Safety requirements are to be complied with during and after construction.

Conversion of offices to apartments, consequential internal alterations, cycle and bin storage provision, parking, amenity and access arrangements.
At: Bevan House & John Snow House, Barony Court, Nantwich, Cheshire. CW5 5RD
For: Greenhouse Property Management Ltd

Stewart L. Thorley
Building Plans & Design

PO Box 608, Crewe,
Cheshire, CW1 9HR
Tel: (01270) 586158 OR 07770 316031
Email: stewart@slthorley.co.uk

Drawn by	S. L. Thorley	Scale
Date	December 2024	1 / 250


PROPOSED BLOCK / SITE PLAN - PLANNING


Ref	Revisions	Date

Drawing No. A / 16 / PL / 3 A

PROPOSED BLOCK / SITE PLAN


PLANNING DRAWING

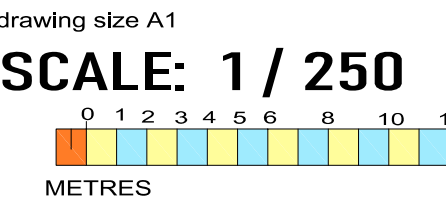

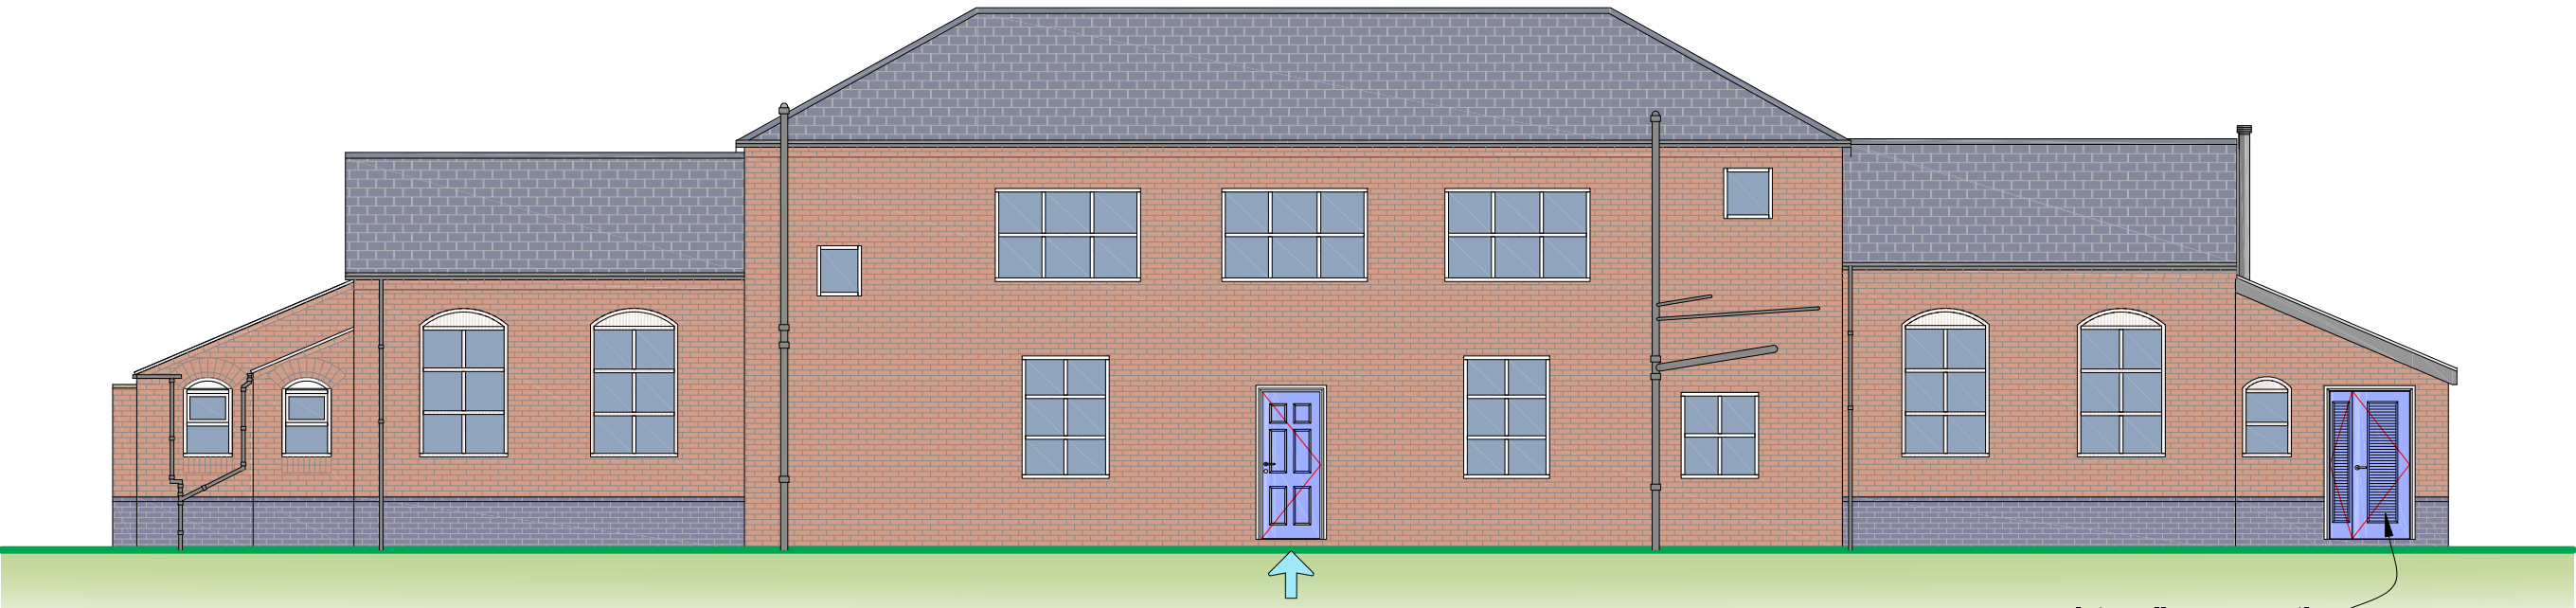


Proposed Elevation 3
John Snow House 1 : 100


Internally permanently
close off access and
retained doors externally
as feature.

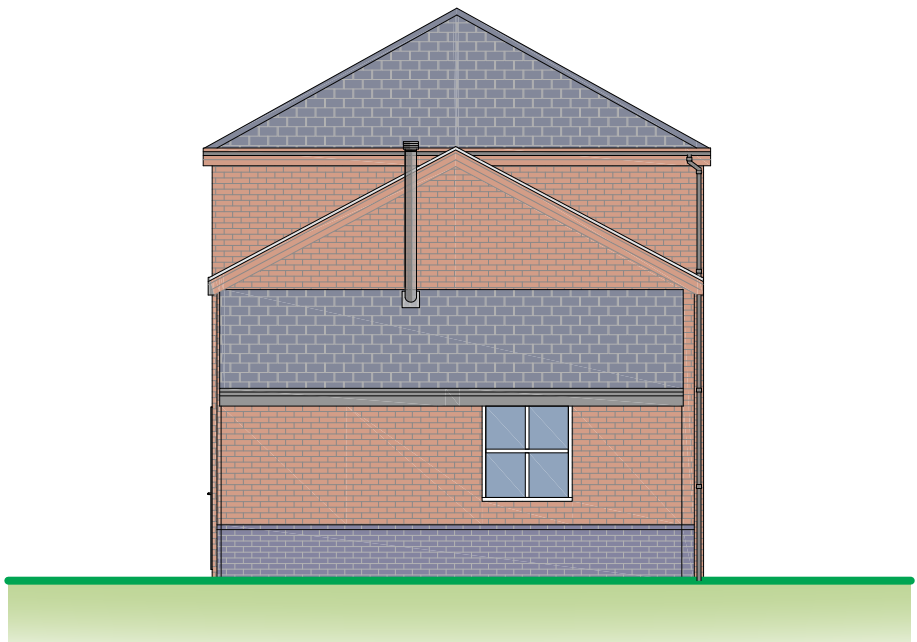

Proposed Elevation 4
John Snow House 1 : 100

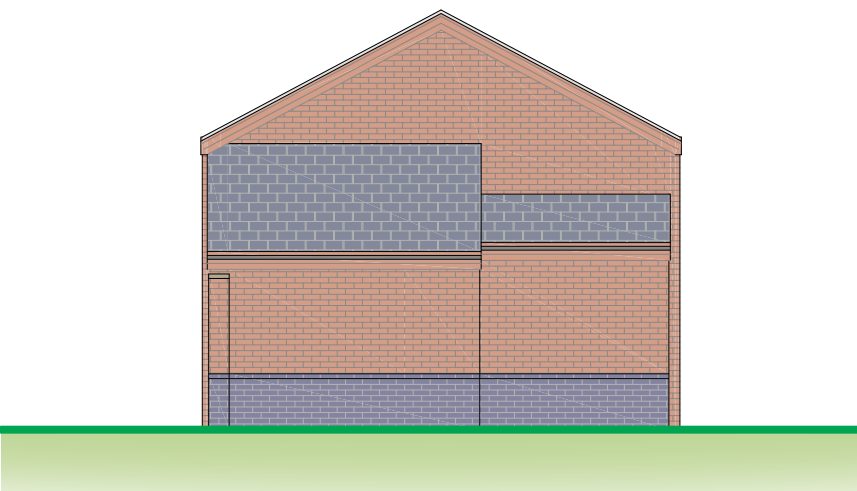


Proposed Elevation 5
John Snow House 1 : 100

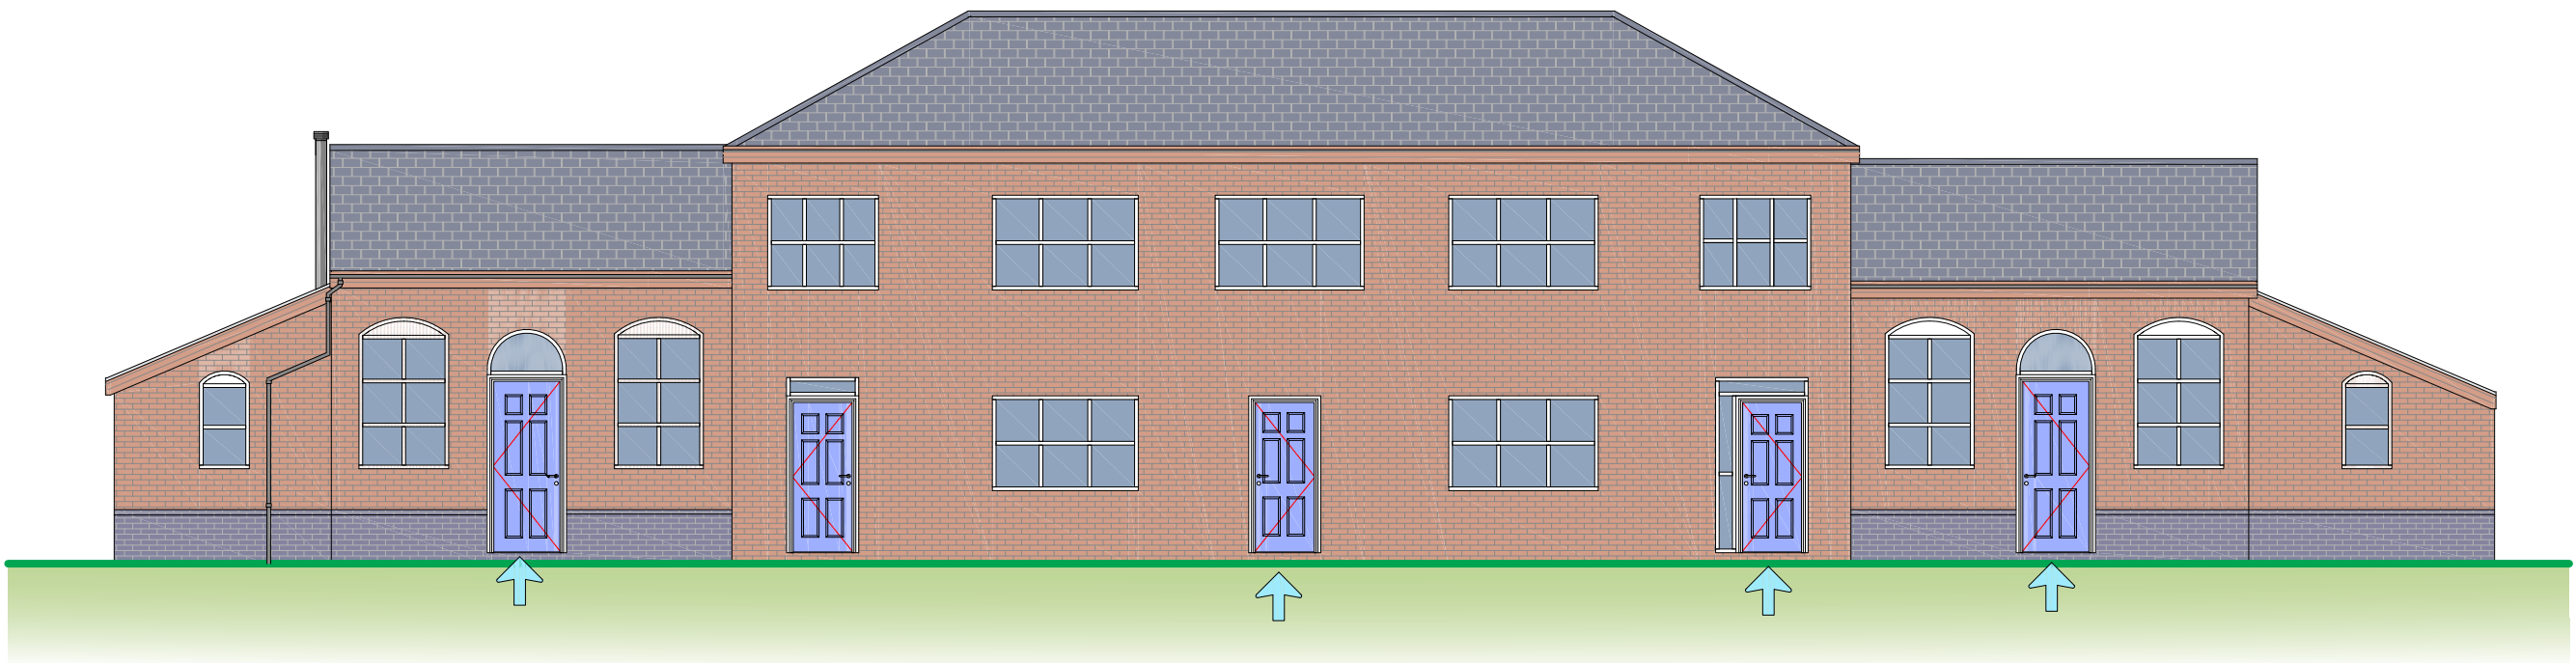

Proposed Elevation 6
John Snow House 1 : 100


PROPOSED PLANS AND ELEVATIONS - John Snow House 1 : 100

John Snow House

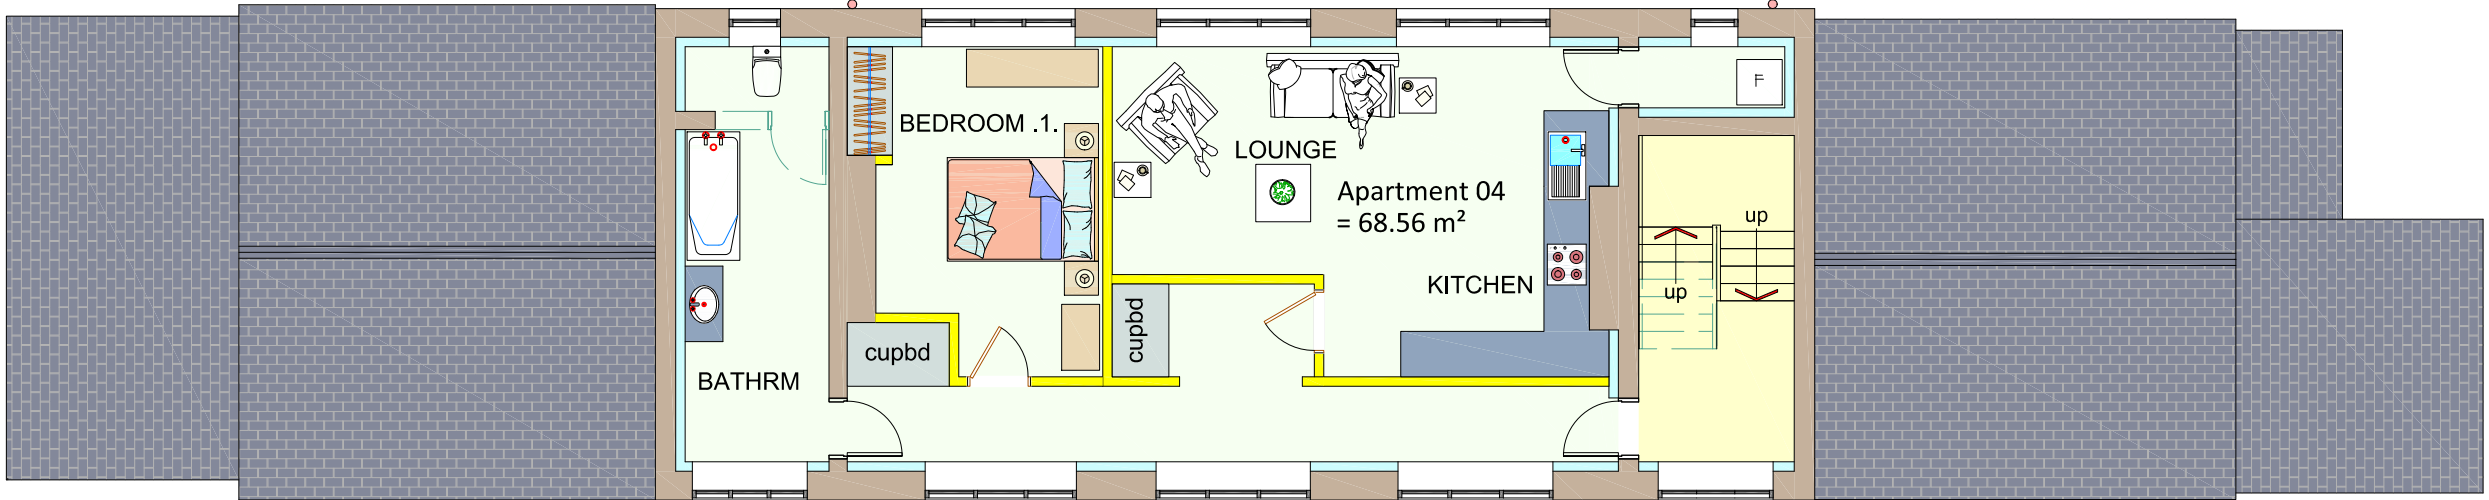

PROPOSED FIRST FLOOR PLAN -
John Snow House 1 : 100

John Snow House

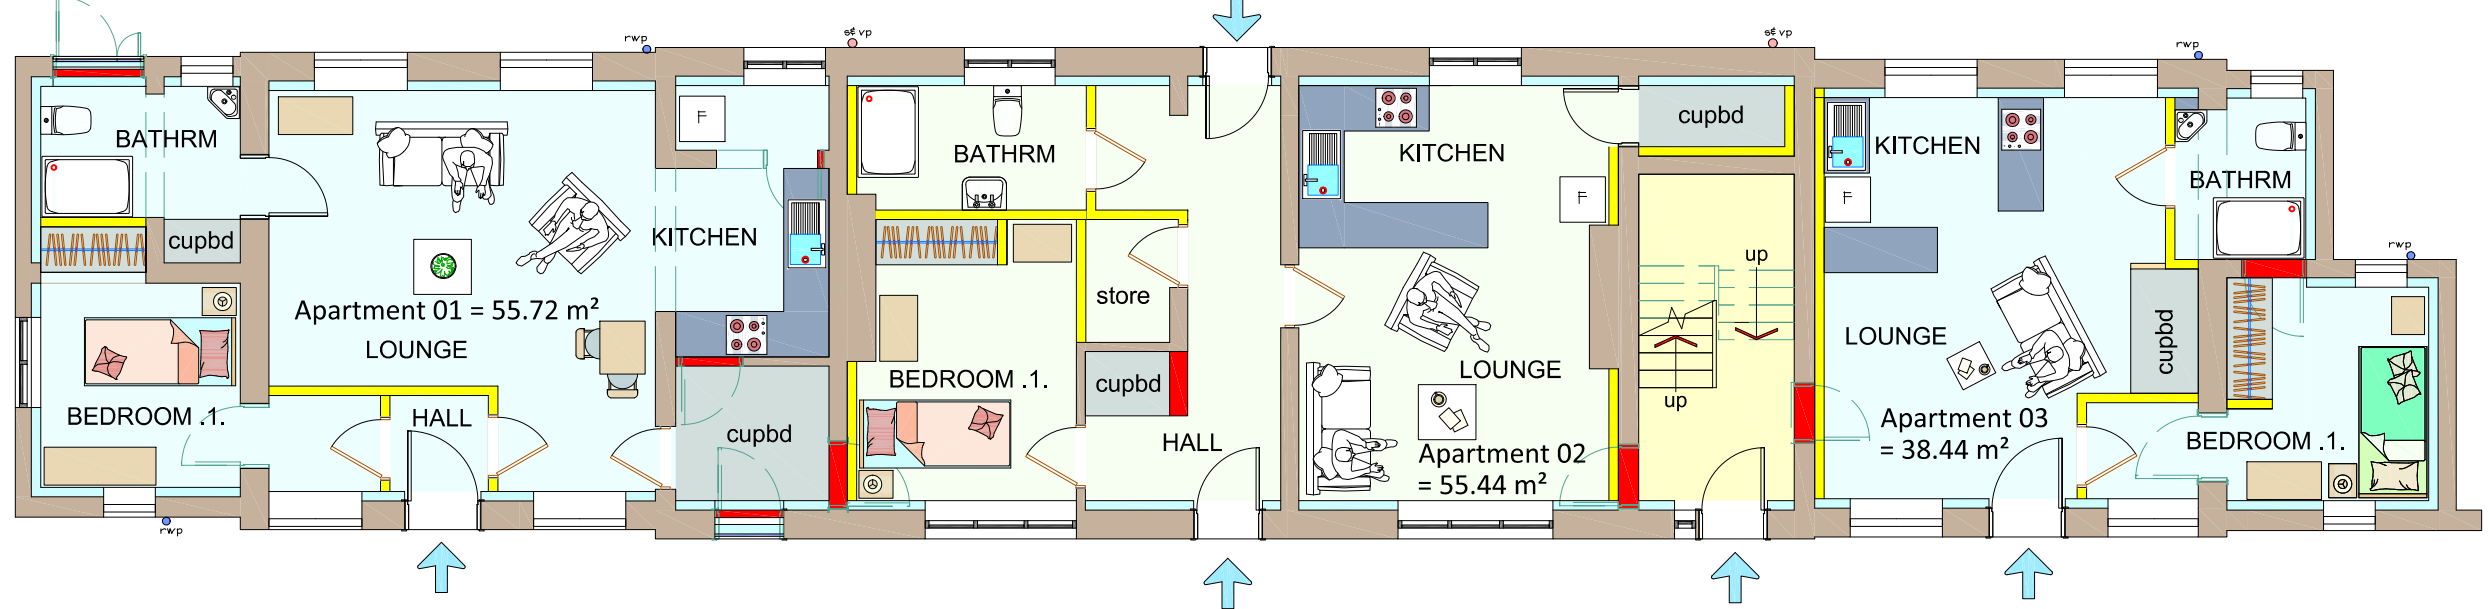

PROPOSED GROUND FLOOR PLAN -
John Snow House 1 : 100

This drawing is copyright. Do not scale from drawing. Only work from the plans approved by the Local Authority. The contractor and his subcontractors are to check and verify all dimensions on site before work commencement and also prior to making shop drawings or initiating manufacture. Client to inform Stewart L. Thorley immediately should this project happen to be in a BRINE area. The contractor is to bring to the attention of Stewart L. Thorley any discrepancies in this drawing prior to work commencement. Both Client and Builder to study and understand the contents of any approval / approvals. Should an approval have any conditions stated, it is imperative that you satisfy and respond to all conditions to the satisfaction of the Local Authority. All relevant Health & Safety requirements are to be complied with during and after construction.

Conversion of offices to apartments, consequential internal alterations, cycle and bin storage provision, parking, amenity and access arrangements.
At: Bevan House & John Snow House, Barony Court, Nantwich, Cheshire. CW5 5RD
For: Greenhouse Property Management Ltd

Stewart L. Thorley
Building Plans & Design


PO Box 608, Crewe,
Cheshire, CW1 9HR
Tel: (01270) 586158 OR 07770 316031
Email: stewart@slthorley.co.uk

Drawn by	S. L. Thorley	Scale
Date	December 2024	1 / 100

JOHN SNOW HOUSE PROPOSED PLANS AND ELEVATIONS - PLANNING

Ref	Revisions	Date

Drawing No. A / 16 / PL / 9 A

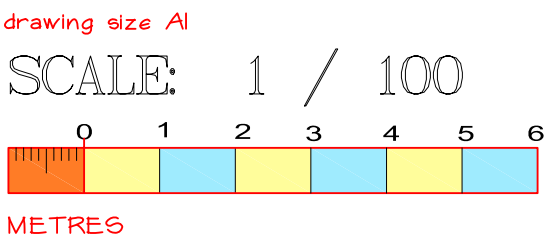

PLANNING DRAWING


PROPOSED



4 Proposed Elevation 4
Bevan House 1 : 100



2 Proposed Elevation 2
Bevan House 1 : 100

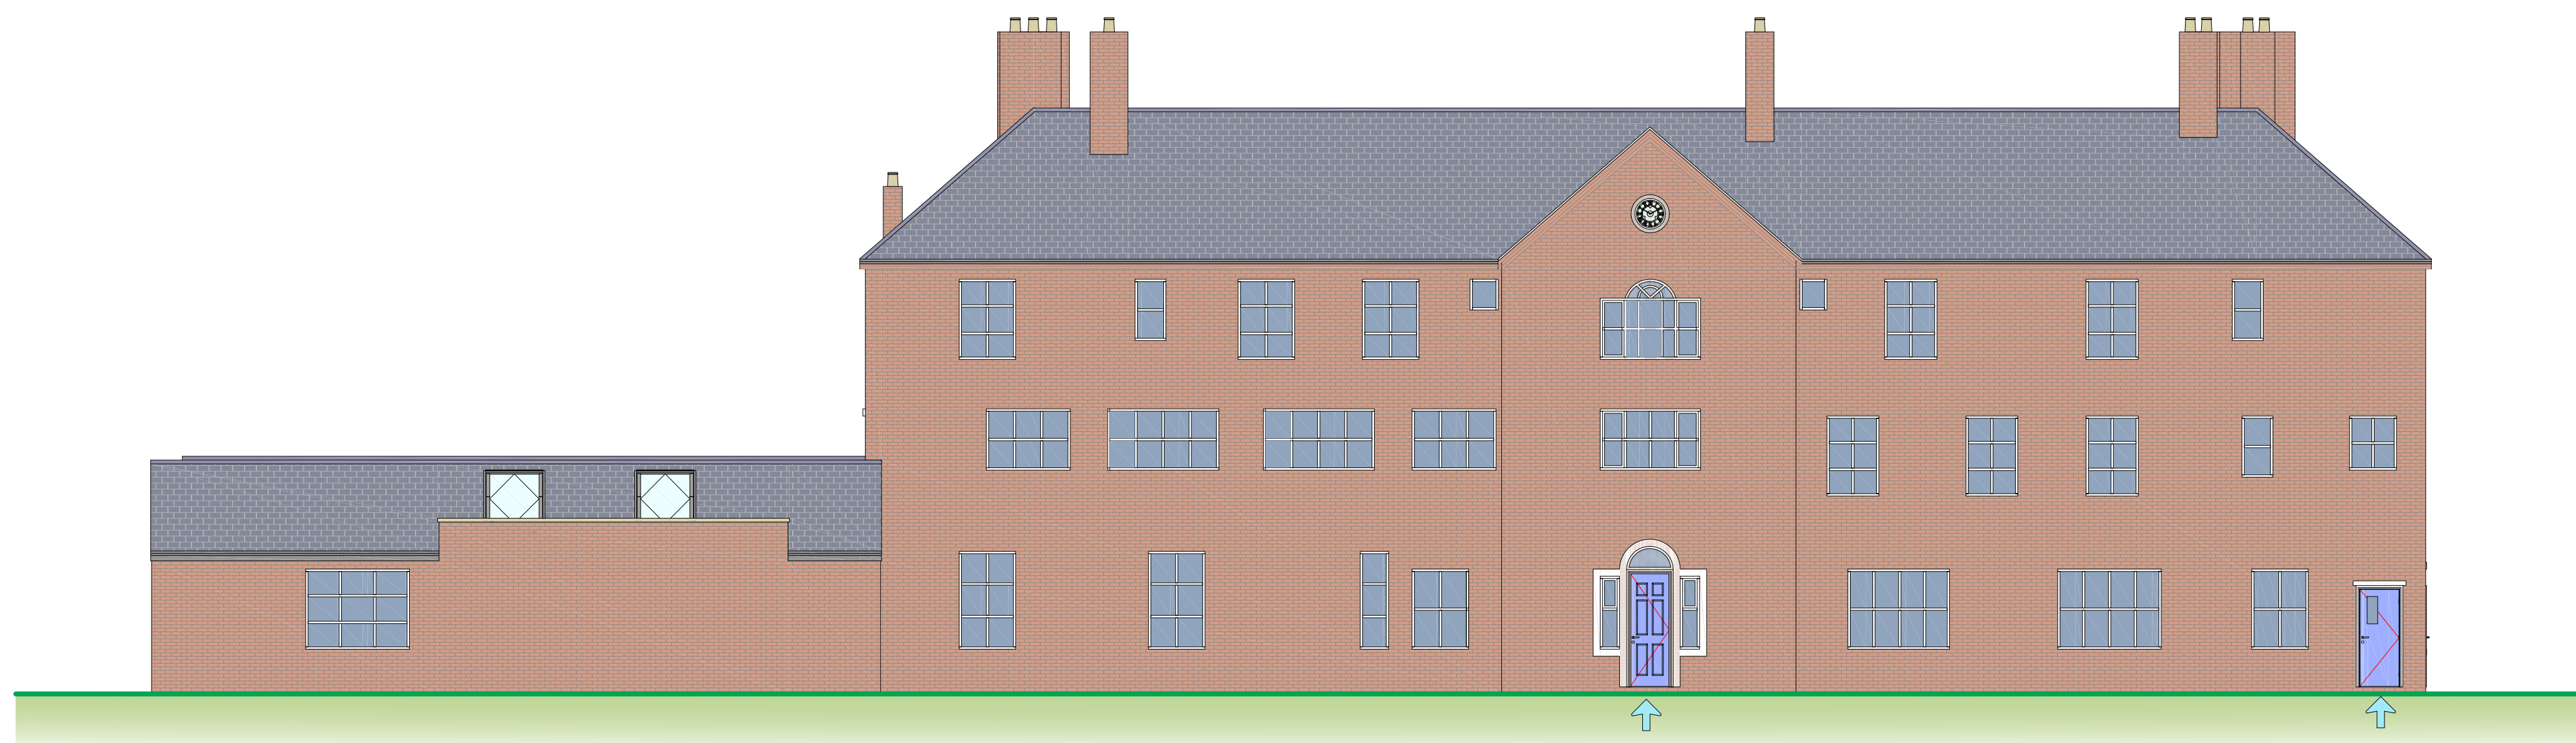

1 Proposed Elevation 1
Bevan House 1 : 100

Bevan House - Elevations



3 Proposed Elevation 3
Bevan House 1 : 100

PROPOSED ELEVATIONS - Bevan House 1 : 100

drawing size A1
SCALE: 1 / 100
0 1 2 3 4 5 6
METRES

PLANNING DRAWING

PROPOSED

Conversion of offices to apartments, consequential internal alterations, cycle and bin storage provision, parking, amenity and access arrangements.
At: Bevan House & John Snow House, Barony Court, Nantwich, Cheshire. CW5 5RD
For: Greenhouse Property Management Ltd

Stewart L. Thorley
Building Plans & Design

PO Box 608, Crewe,
Cheshire, CW1 9HR
Tel: (01270) 586158 OR 07770 316031
Email: stewart@stlthorley.co.uk

Drawn by	<i>S. L. Thorley</i>	Scale
Date	December 2024	1 / 100

BEVAN HOUSE PROPOSED ELEVATIONS - PLANNING

Ref	Revisions	Date

Drawing No.	A / 16 / PL / 13 A
-------------	--------------------

PROPOSED COURTYARD ELEVATIONS - Bevan House 1 : 100



8 Proposed Courtyard Elevation 8 Bevan House 1 : 100

3 Proposed Courtyard Elevation 3 Bevan House 1 : 100



7 Proposed Courtyard Elevation 7 Bevan House 1 : 100




6 Proposed Courtyard Elevation 6 Bevan House 1 : 100



5 Proposed Courtyard Elevation 5 Bevan House 1 : 100

PROPOSED COURTYARD ELEVATIONS - Bevan House 1 : 100

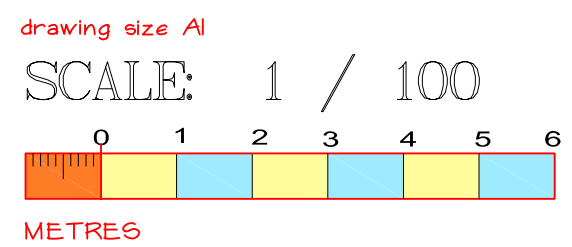

PROPOSED

PLANNING DRAWING

This drawing is copyright. Do not scale from drawing. Only work from the plans approved by the Local Authority. The contractor and his subcontractors are to check and verify all dimensions on site before work commencement and also prior to making shop drawings or initiating manufacture. Client to inform Stewart L. Thorley immediately should this project happen to be in a BRINE area. The contractor is to bring to the attention of Stewart L. Thorley any discrepancies in this drawing prior to work commencement. Both Client and Builder to study and understand the contents of any approval / approvals. Should an approval have any conditions stated, it is imperative that you satisfy and respond to all conditions to the satisfaction of the Local Authority. All relevant Health & Safety requirements are to be complied with during and after construction.

Conversion of offices to apartments, consequential internal alterations, cycle and bin storage provision, parking, amenity and access arrangements.
At: Bevan House & John Snow House, Barony Court, Nantwich, Cheshire. CW5 5RD
For: Greenhouse Property Management Ltd

Stewart L. Thorley
Building Plans & Design
PO Box 608, Crewe,
Cheshire, CW1 9HR
Tel: (01270) 586158 OR 07770 316031
Email: stewart@slthorley.co.uk

Drawn by	<i>S. L. Thorley</i>	Scale
Date	December 2024	1 / 100

BEVAN HOUSE PROPOSED COURTYARD ELEVATIONS - PLANNING


Ref	Revisions	Date

Drawing No. **A / 16 / PL / 14 A**

PROPOSED GROUND FLOOR PLAN - Bevan House 1 : 100

KEY

- light blue: skirting boards retained
light blue: skirting boards removed
- brown: door and window architraves retained
brown: door and window architraves removed
- green: ceiling beams retained
green: ceiling beams removed
- red: cornice retained
red: cornice removed
- pink: dado rail retained
pink: dado rail removed
- dark grey: external door retained
dark grey: external door removed
- light brown dots: oversized sloping window cill
- black dots: clock mechanism cabinet

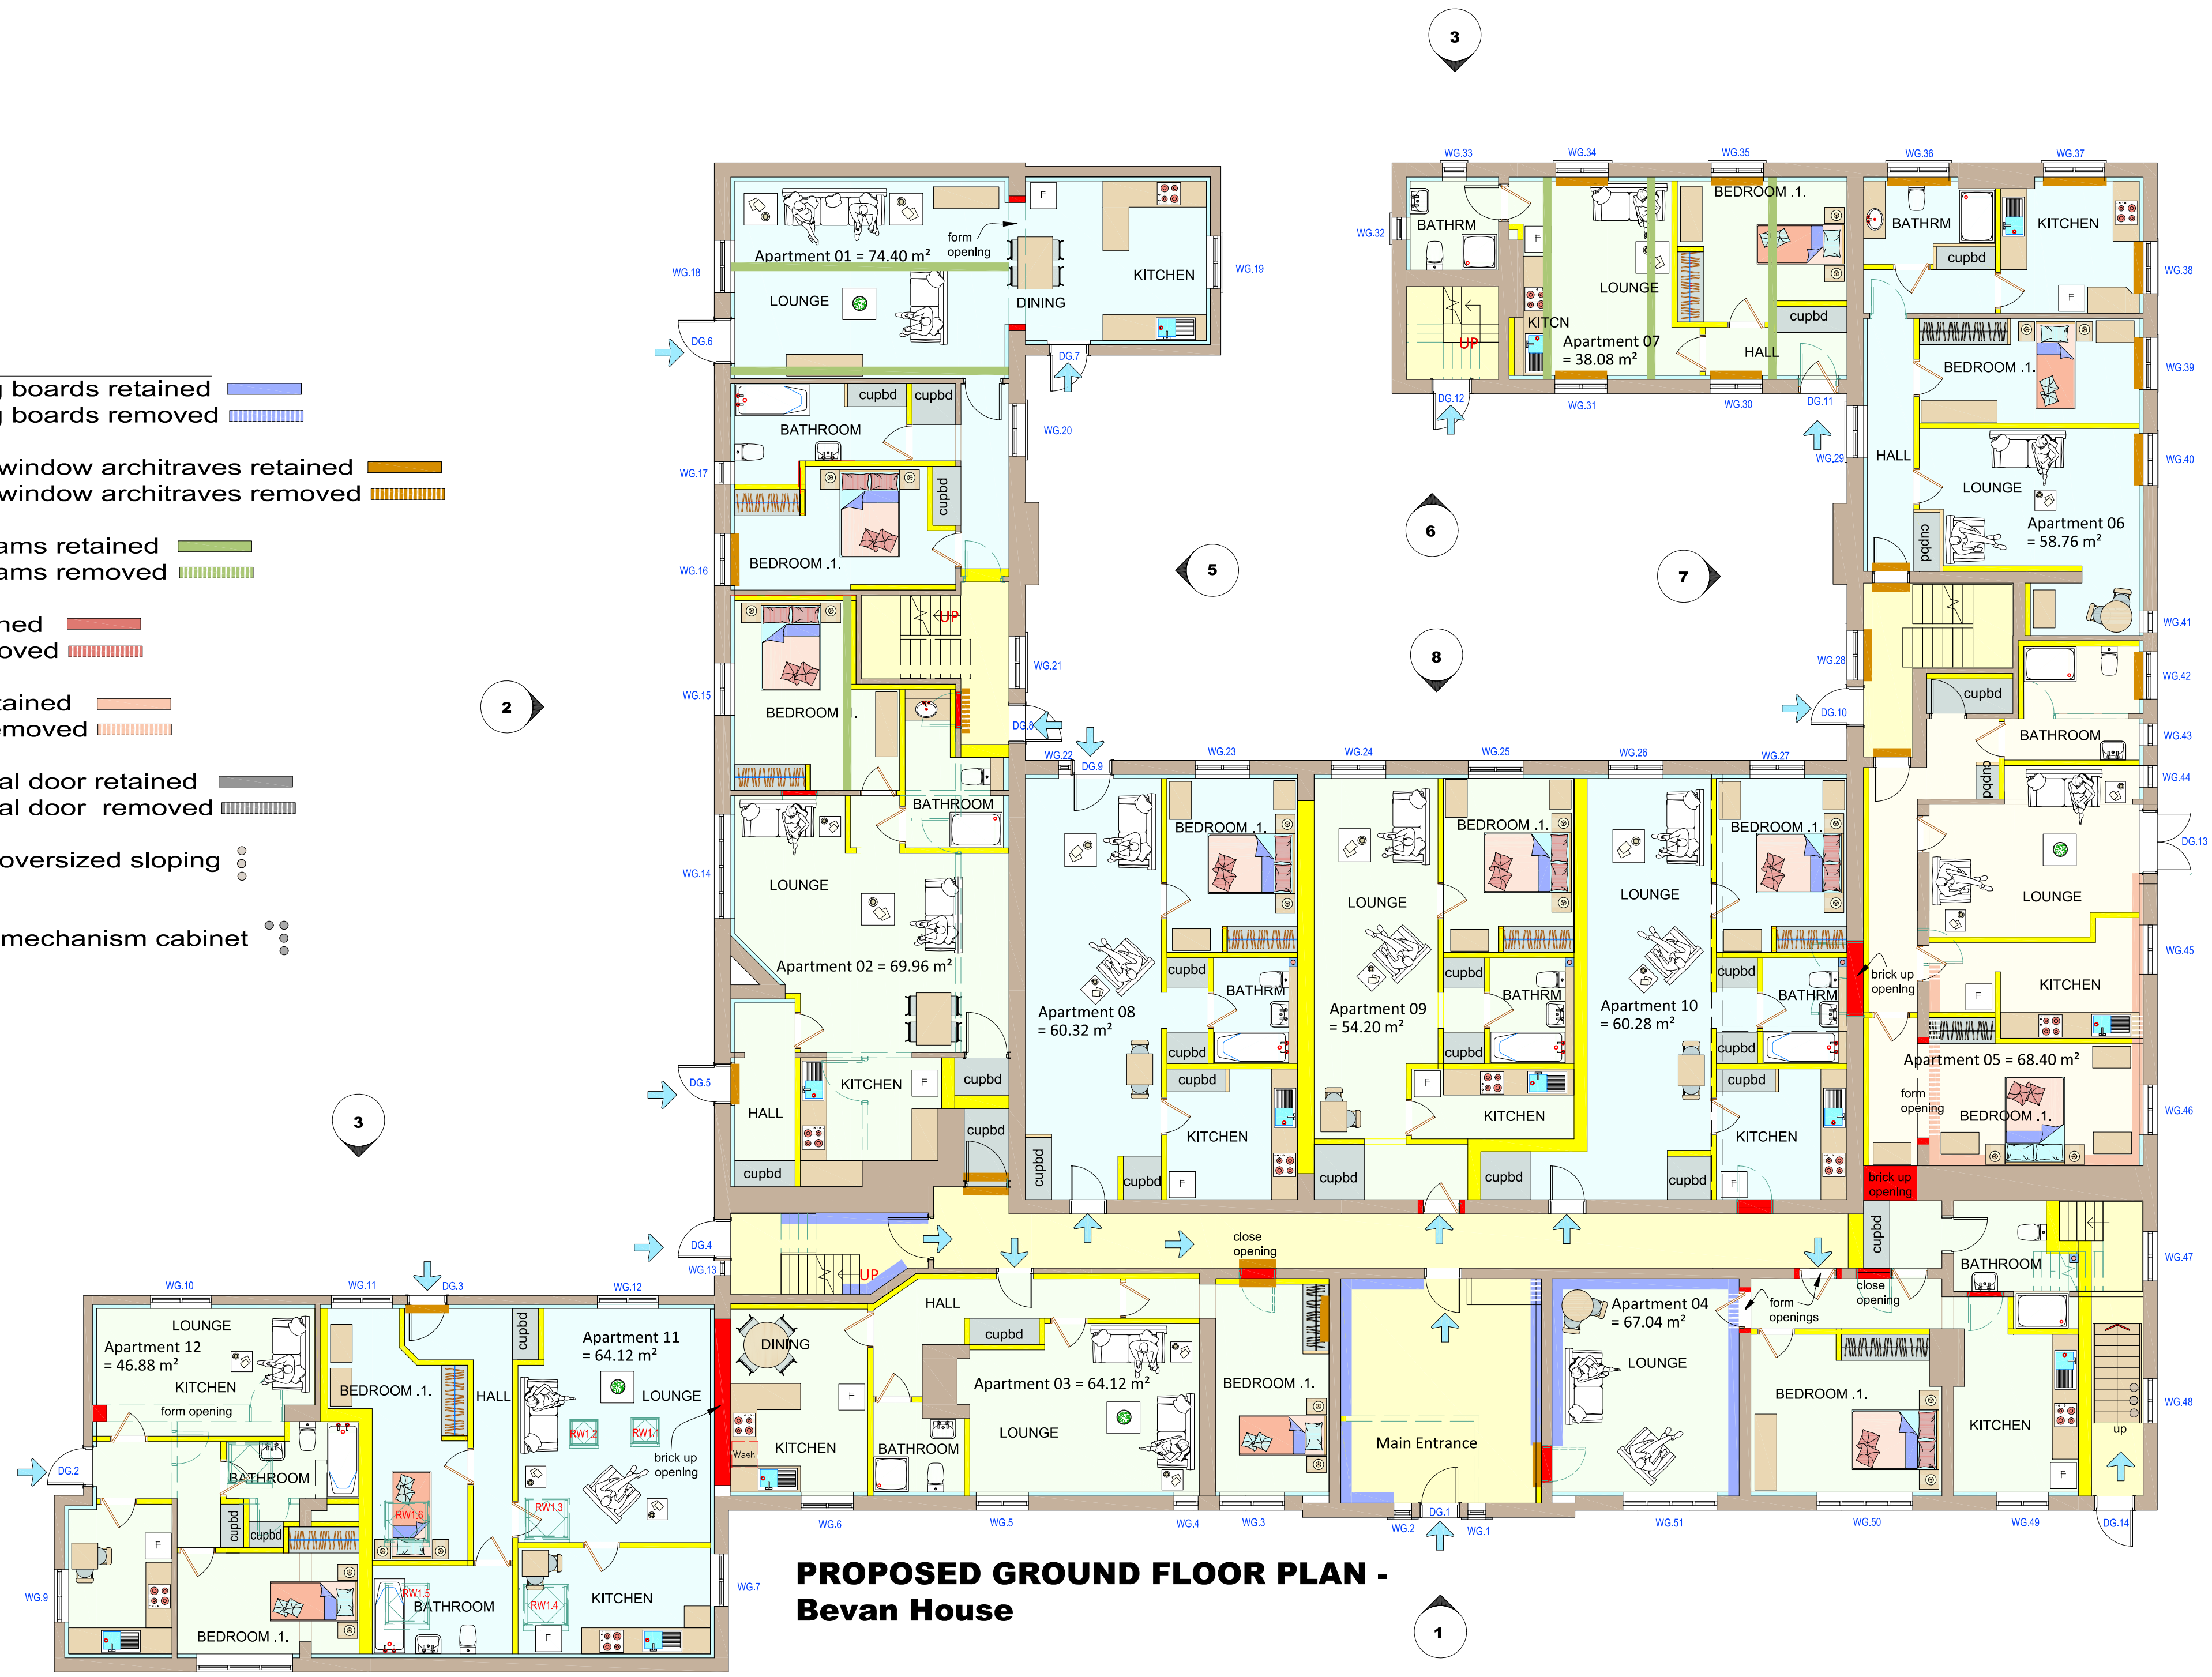

PROPOSED GROUND FLOOR PLAN -
Bevan House

PROPOSED GROUND FLOOR PLAN -
Bevan House 1 : 100

This drawing is copyright. Do not scale from drawing. Only work from the plans approved by the Local Authority. The contractor and his subcontractors are to check and verify all dimensions on site before work commencement and also prior to making shop drawings or initiating manufacture. Client to inform Stewart L. Thorley immediately should this project happen to be in a BRINE area. The contractor is to bring to the attention of Stewart L. Thorley any discrepancies in this drawing prior to work commencement. Both Client and Builder to study and understand the contents of any approval / approvals. Should an approval have any conditions stated, it is imperative that you satisfy and respond to all conditions to the satisfaction of the Local Authority. All relevant Health & Safety requirements are to be complied with during and after construction.

Conversion of offices to apartments, consequential internal alterations, cycle and bin storage provision, parking, amenity and access arrangements.
At: Bevan House & John Snow House, Barony Court, Nantwich, Cheshire. CW5 5RD
For: Greenhouse Property Management Ltd

Stewart L. Thorley
Building Plans & Design

PO Box 608, Crewe,
Cheshire, CW1 9HR
Tel: (01270) 586158 OR 07770 316031
Email: stewart@slthorley.co.uk

Drawn by	S. L. Thorley	Scale
Date	December 2024	1 / 100
PROPOSED GROUND FLOOR PLAN - PLANNING		
Ref	Revisions	Date
A	Case Officer requested details to be added to drawing.	25 Aug 2025
B	Timber features indicated retained or removed	25 Sep 25
Drawing No. A / 16 / PL / 20B		

PLANNING DRAWING

PROPOSED

PROPOSED FIRST FLOOR PLAN - Bevan House


KEY

- light blue: skirting boards retained
- light blue: skirting boards removed
- brown: door and window architraves retained
- brown: door and window architraves removed
- green: ceiling beams retained
- green: ceiling beams removed
- red: cornice retained
- red: cornice removed
- pink: dado rail retained
- pink: dado rail removed
- dark grey: external door retained
- dark grey: external door removed
- light brown dots: oversized sloping window cill
- black dots: clock mechanism cabinet



PROPOSED FIRST FLOOR PLAN - Bevan House

PROPOSED FIRST FLOOR PLAN - Bevan House 1 : 100

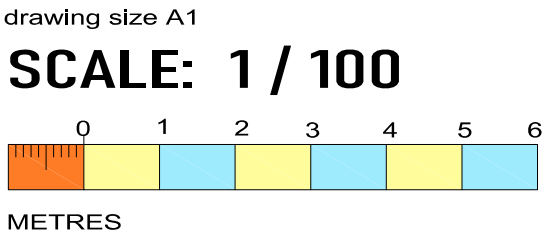

This drawing is copyright. Do not scale from drawing. Only work from the plans approved by the Local Authority. The contractor and his subcontractors are to check and verify all dimensions on site before work commencement and also prior to making shop drawings or initiating manufacture. Client to inform Stewart L. Thorley immediately should this project happen to be in a BRINE area. The contractor is to bring to the attention of Stewart L. Thorley any discrepancies in this drawing prior to work commencement. Both Client and Builder to study and understand the contents of any approval / approvals. Should an approval have any conditions stated, it is imperative that you satisfy and respond to all conditions to the satisfaction of the Local Authority. All relevant Health & Safety requirements are to be complied with during and after construction.

Conversion of offices to apartments, consequential internal alterations, cycle and bin storage provision, parking, amenity and access arrangements.
At: Bevan House & John Snow House, Barony Court, Nantwich, Cheshire. CW5 5RD
For: Greenhouse Property Management Ltd

Stewart L. Thorley
Building Plans & Design
PO Box 608, Crewe,
Cheshire, CW1 9HR
Tel: (01270) 586158 OR 07770 316031
Email: stewart@slthorley.co.uk

Drawn by	S. L. Thorley	Scale
Date	December 2024	1 / 100
PROPOSED FIRST FLOOR PLAN - PLANNING		
Ref	Revisions	Date
A	Case Officer requested details to be added to drawing.	25 Aug 2025
B	Timber features indicated retained or removed	25 Sep 25
Drawing No. A / 16 / PL / 21B		

PLANNING DRAWING

PROPOSED

PROPOSED SECOND FLOOR PLAN - Bevan House

KEY

light blue: skirting boards retained
light blue: skirting boards removed

brown: door and window architraves retained
brown: door and window architraves removed

green: ceiling beams retained
green: ceiling beams removed


red: cornice retained
red: cornice removed

pink: dado rail retained
pink: dado rail removed

dark grey: external door retained
dark grey: external door removed


light brown dots: oversized sloping window cill

black dots: clock mechanism cabinet

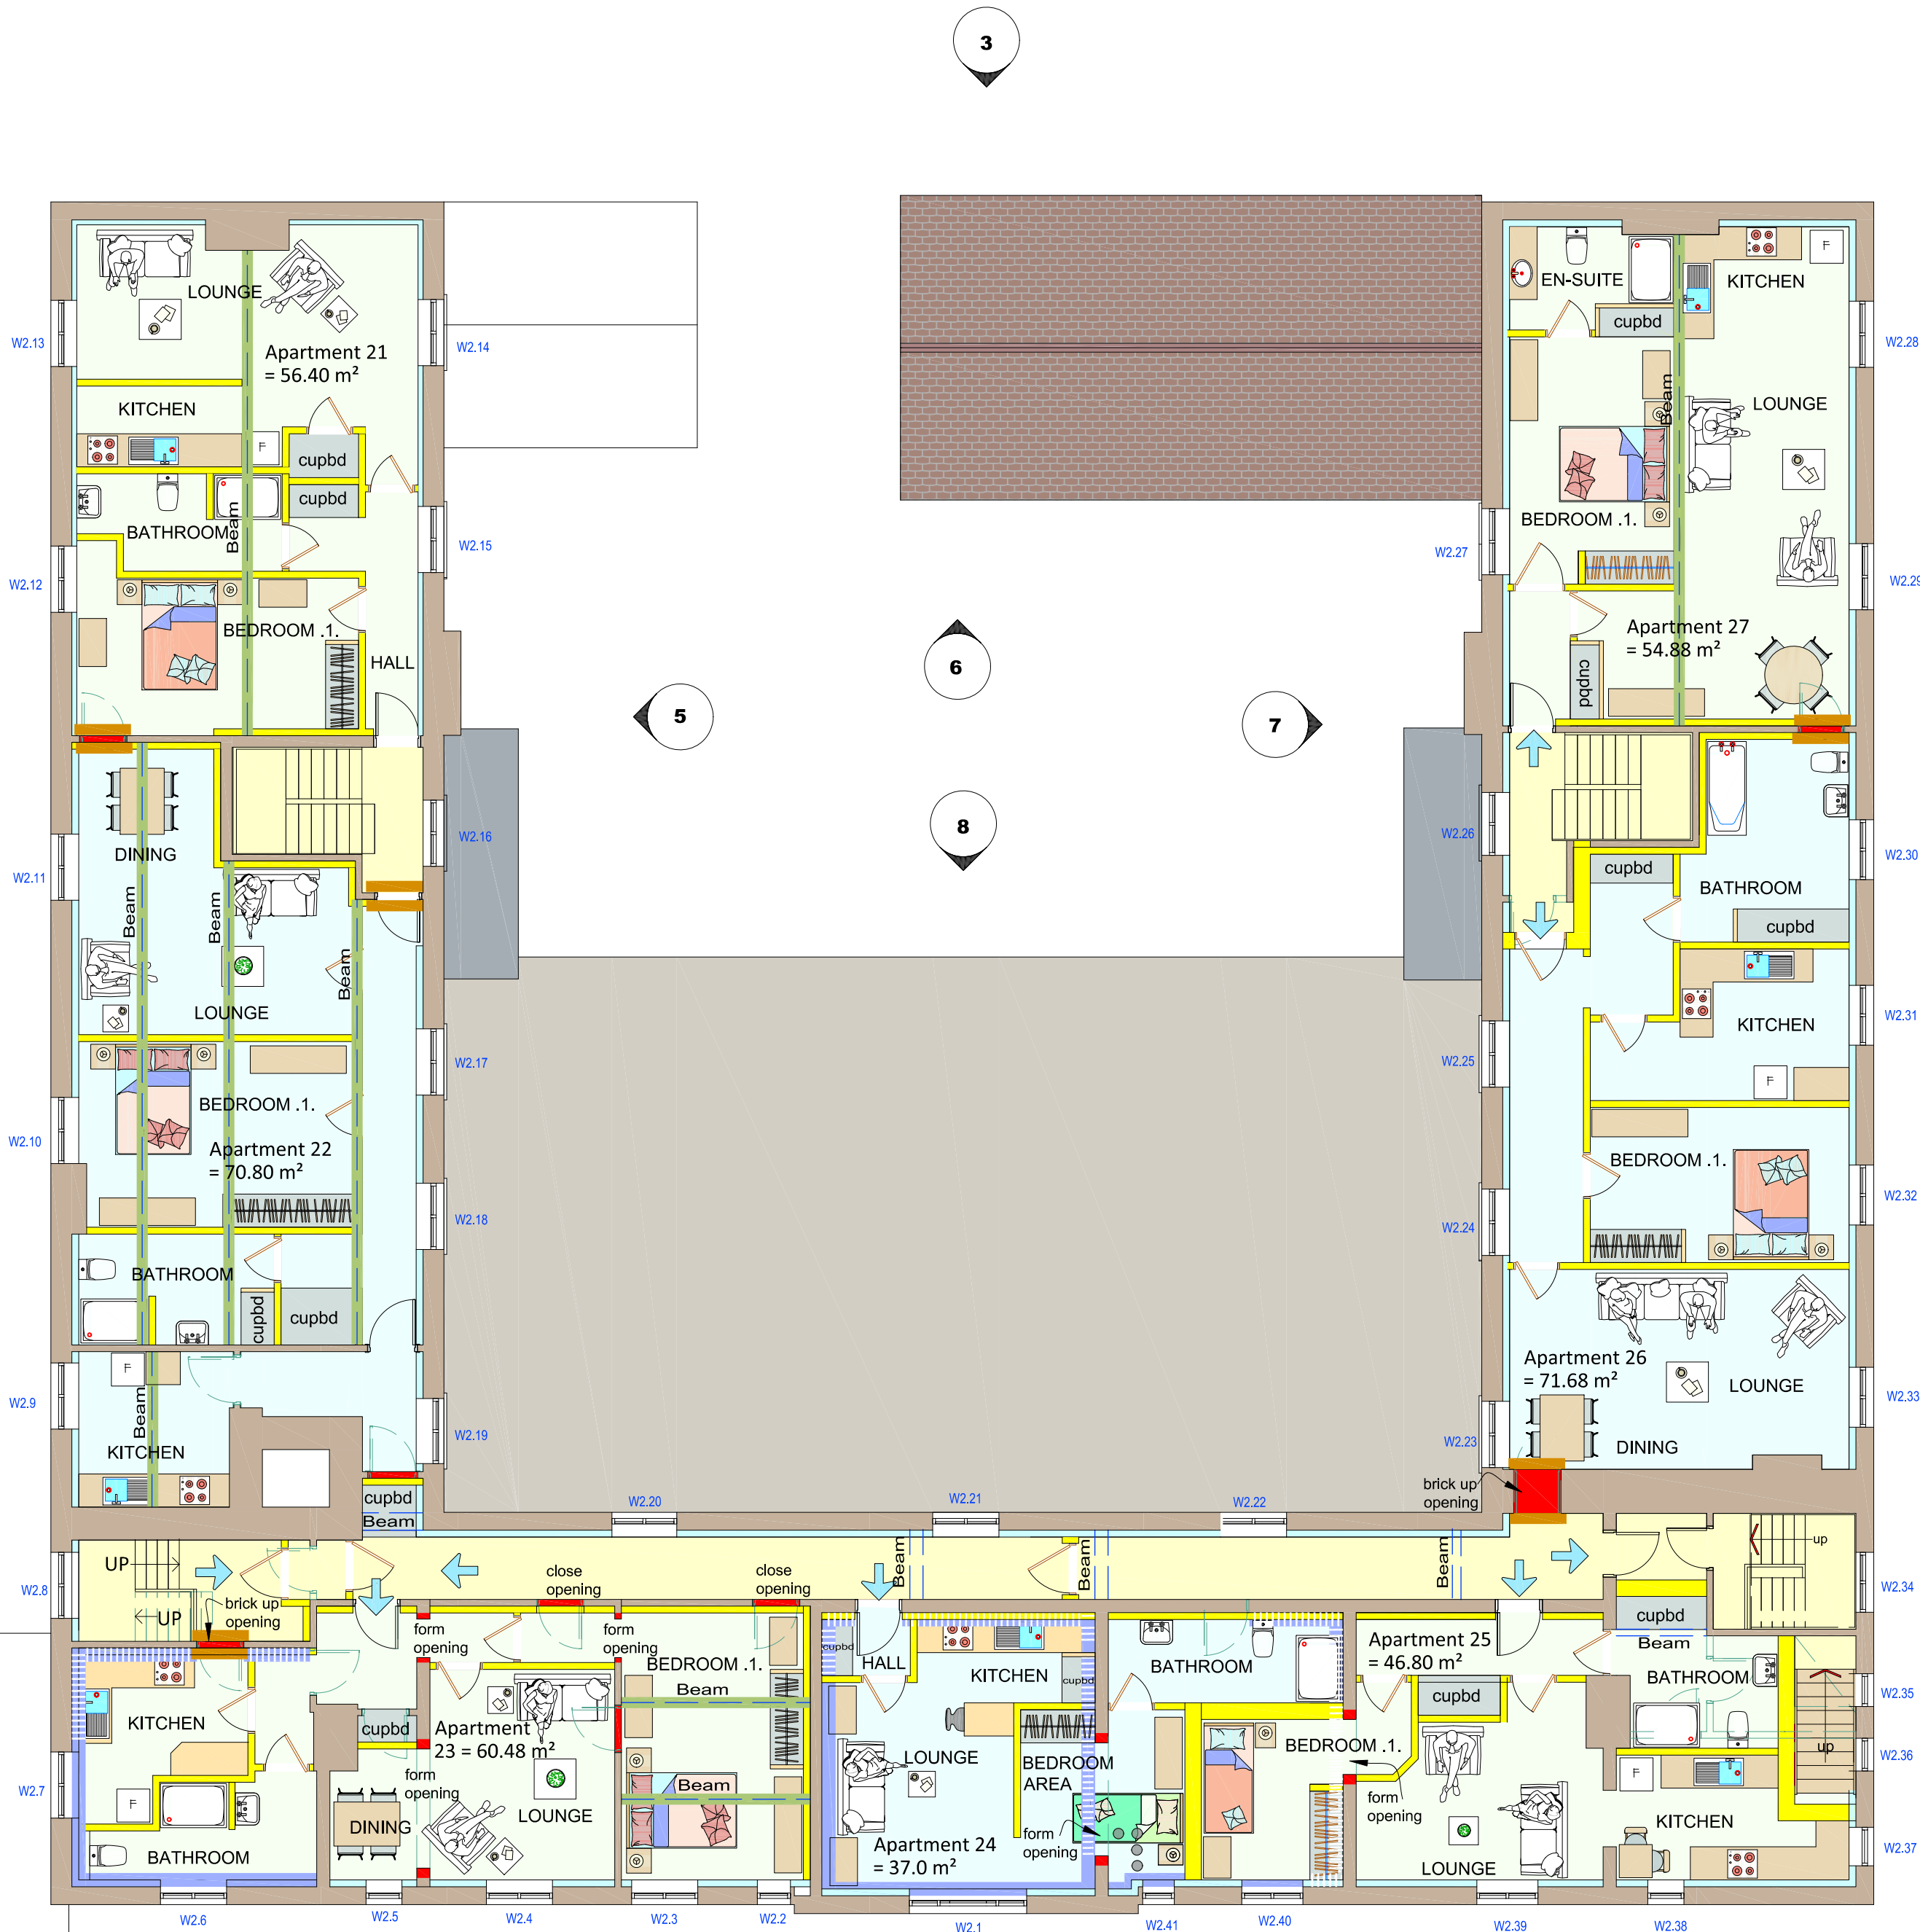

PROPOSED SECOND FLOOR PLAN - Bevan House

PROPOSED SECOND FLOOR PLAN - Bevan House 1 : 100

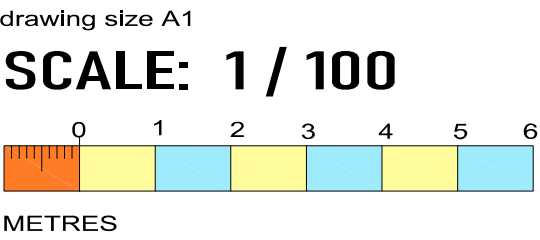

This drawing is copyright. Do not scale from drawing. Only work from the plans approved by the Local Authority. The contractor and his subcontractors are to check and verify all dimensions on site before work commencement and also prior to making shop drawings or initiating manufacture. Client to inform Stewart L. Thorley immediately should this project happen to be in a BRINE area. The contractor is to bring to the attention of Stewart L. Thorley any discrepancies in this drawing prior to work commencement. Both Client and Builder to study and understand the contents of any approval / approvals. Should an approval have any conditions stated, it is imperative that you satisfy and respond to all conditions to the satisfaction of the Local Authority. All relevant Health & Safety requirements are to be complied with during and after construction.

Conversion of offices to apartments, consequential internal alterations, cycle and bin storage provision, parking, amenity and access arrangements.
At: Bevan House & John Snow House, Barony Court, Nantwich, Cheshire. CW5 5RD
For: Greenhouse Property Management Ltd

Stewart L. Thorley
Building Plans & Design

PO Box 608, Crewe,
Cheshire, CW1 9HR
Tel: (01270) 586158 OR 07770 316031
Email: stewart@slthorley.co.uk

Drawn by	S. L. Thorley	Scale
Date	December 2024	1 / 100
PROPOSED SECOND FLOOR PLAN - PLANNING		
Ref	Revisions	Date
A	Case Officer requested details to be added to drawing.	25 Aug 2025
B	Timber features indicated retained or removed	25 Sep 25
Drawing No.	A / 16 / PL / 22B	

PLANNING DRAWING

PROPOSED

This page is intentionally left blank