



24/5075/FUL


Land West Of Woodford Road,
Poynton,
Cheshire.

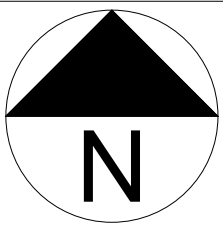

- Legend**
- Site Boundary
 - Owner's Boundary


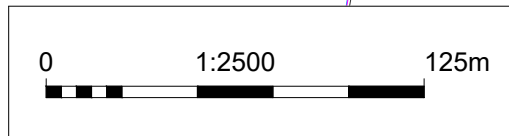


PLANNING ONLY		Queequeg Renewables, Ltd 2nd Floor, the Works, 14 Turnham Green Terrace Mews, W41QU London (UK)		
THIS DRAWING IS THE PROPERTY OF QUEEQUEG RENEWABLES LTD. IT IS LOANED UPON THE CONDITION THAT IT NOT TO BE USED IN ANY WAY DETRIMENTAL TO THEIR INTEREST OR TO BE REPRODUCED WITHOUT THEIR WRITTEN PERMISSION		PROPRIETÀ RISERVATA. A TERMINI DI LEGGE LA QUEEQUEG RENEWABLES LTD SI RISERVA LA PROPRIETÀ DEL PRESENTE DISEGNO CHE PERTANTO NON PUO' ESSERE NE' RIPRODOTTO NE' COMUNICATO A TERZI SENZA LA PREVENTIVA AUTORIZZAZIONE SCRITTA		
Land West of Woodford Road		DIM.		
BESS		A3		
Site Location Plan (OS) – Rev.16.01		DRAWING SCALE		
DOCUMENT NAME		1:2500		PAGE
QQR-STO-020-02 Site Location Plan (OS)		DWG. N°		
		02		1 of 1

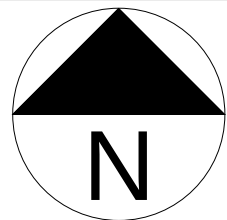


Legend

- Site Boundary
- Fence
- Access Road
- Eco Grid Road
- Sliding Gate
- Gate
- Battery MV Cabin
- Battery Racks
- 33kV/DNO Compound Building
- Compound
- Welfare Container
- Parking
- CCTV
- Hardstanding
- Gravel

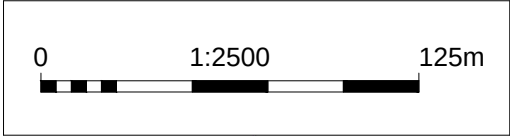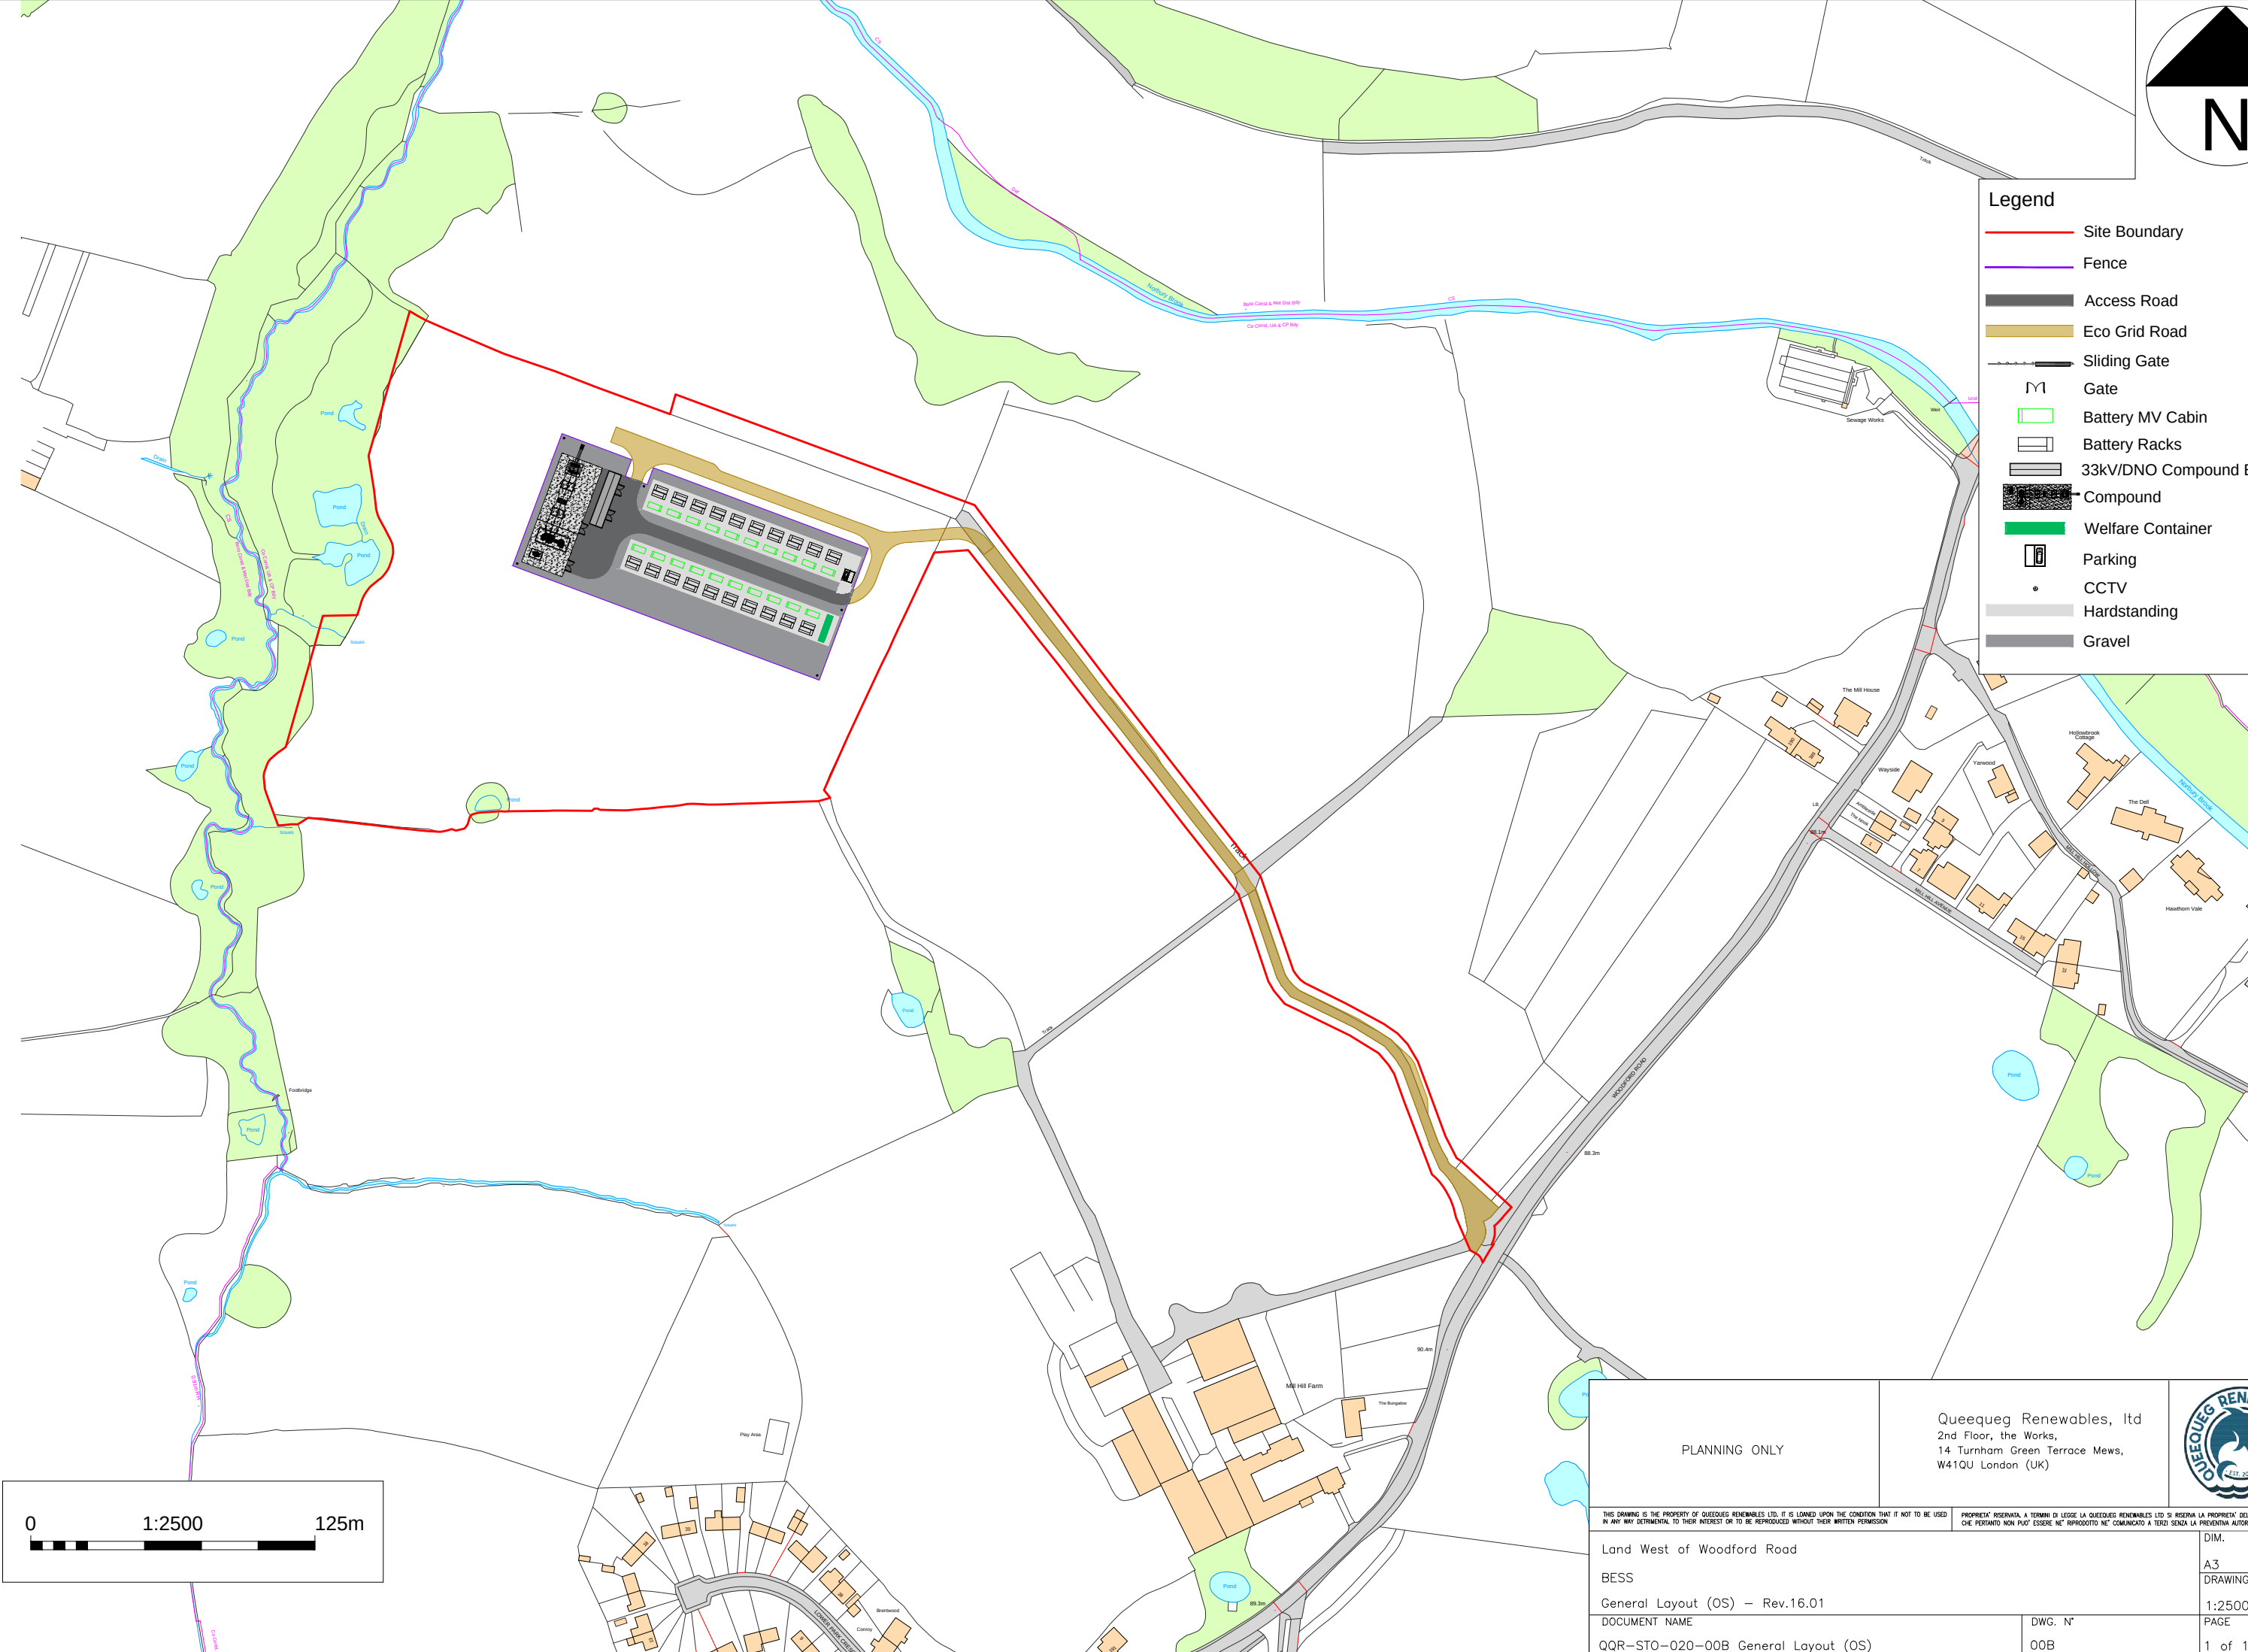

PLANNING ONLY		Queequeg Renewables, Ltd 2nd Floor, the Works, 14 Turnham Green Terrace Mews, W41QU London (UK)		
THIS DRAWING IS THE PROPERTY OF QUEEQUEG RENEWABLES LTD. IT IS LOANED UPON THE CONDITION THAT IT NOT TO BE USED IN ANY WAY DETRIMENTAL TO THEIR INTEREST OR TO BE REPRODUCED WITHOUT THEIR WRITTEN PERMISSION		PROPRIETÀ RISERVATA. A TERMINI DI LEGGE LA QUEEQUEG RENEWABLES LTD SI RISERVA LA PROPRIETÀ DEL PRESENTE DISEGNO CHE PERTANTO NON PUO' ESSERE NE' RIPRODOTTO NE' COMUNICATO A TERZI SENZA LA PREVENTIVA AUTORIZZAZIONE SCRITTA		
Land West of Woodford Road				DIM.
BESS				A3
General Layout (OS) — Rev.16.01				DRAWING SCALE
DOCUMENT NAME		DWG. N°		1:2500
QQR—STO—020—00B General Layout (OS)		00B		PAGE
				1 of 1

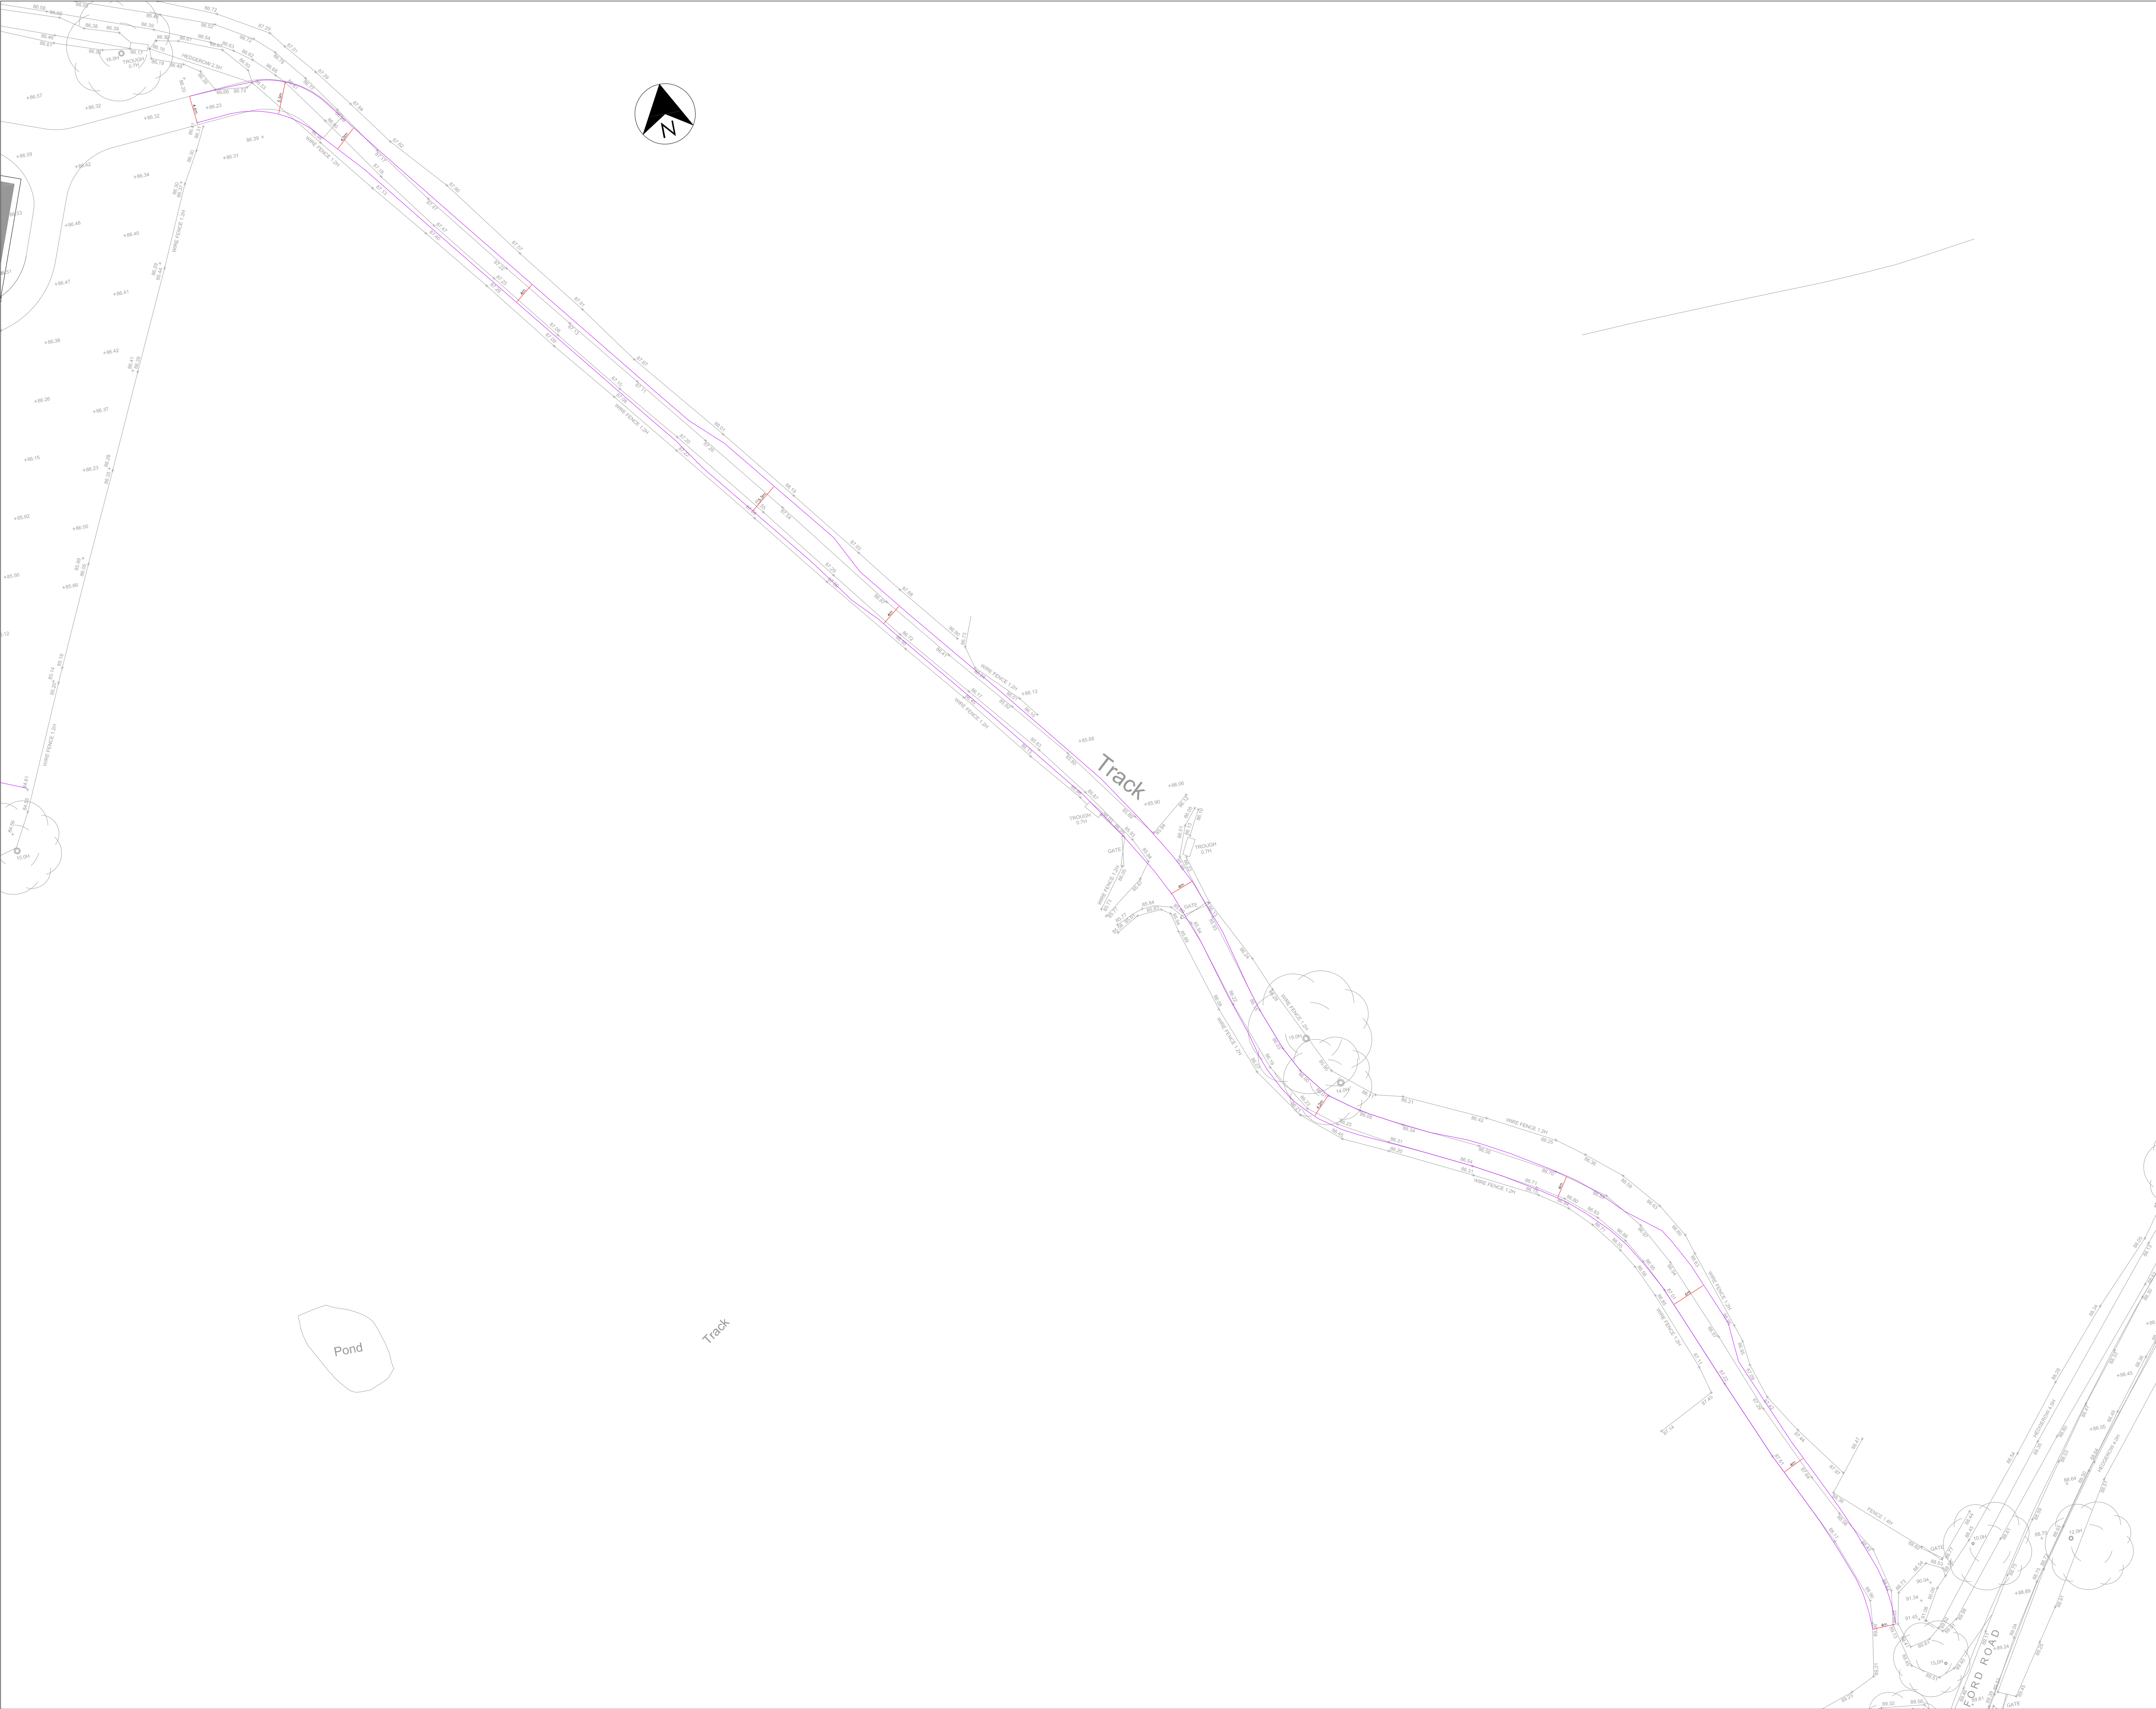

Standard Notes

Location Plan

Notes and Keys

22.10.24	A	Track amended to accommodate passing places and revised tracking	JT	JT
Date	Rev	Description	Drawn	Chkd

ADDRESS

TPS Transport Consultants Ltd,
Stonebridge Court,
151-153 Wakefield Road,
Harbury, Wakefield,
WF4 5HQ

t: 01924 644635
e: info@tpiconsultants.co.uk
www.tpiconsultants.co.uk

Project

Proposed BESS
Land West of Woodford Road, Poynton
Stockport

Title

Site Access Arrangement



Status

INFORMATION


Scale @ A1	Date Created	Drawn	Checked
1:500	09/12/24	JA	JT
TPS Project Number	Drawing Number		Revision
P2699	D-1004		-




LAND WEST OF WOODFORD ROAD – LANDSCAPE MASTERPLAN

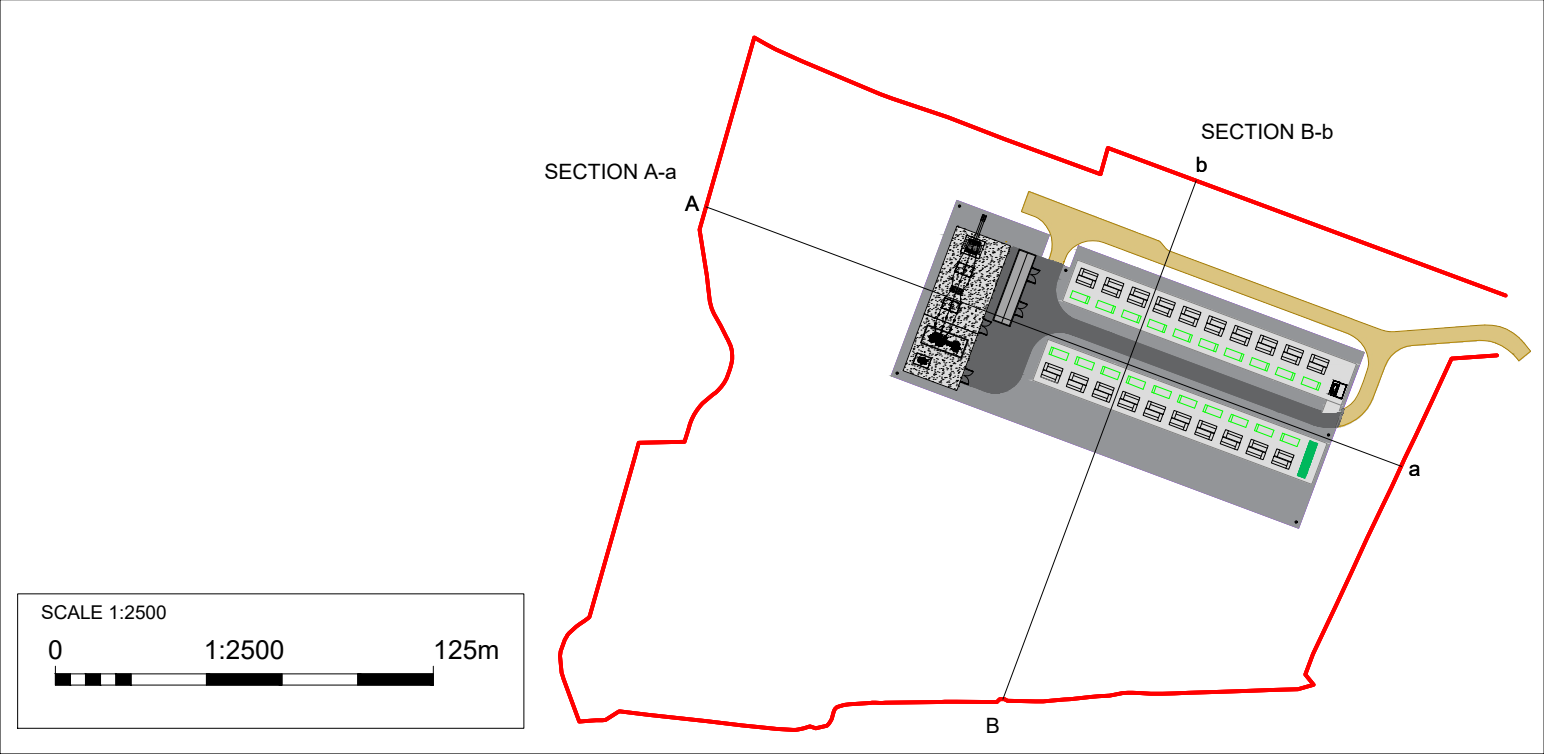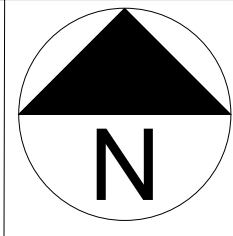

SECTION A-a

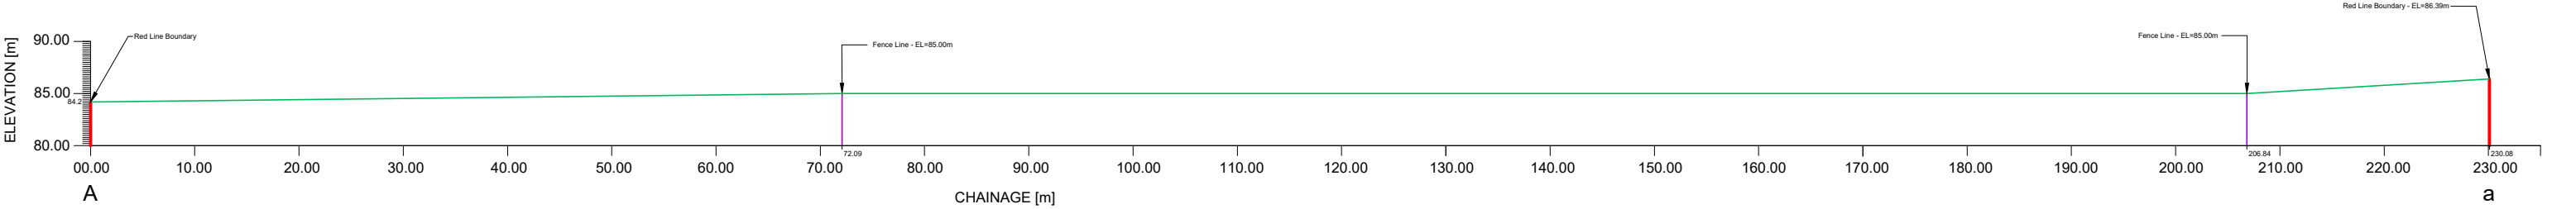

SECTION B-b

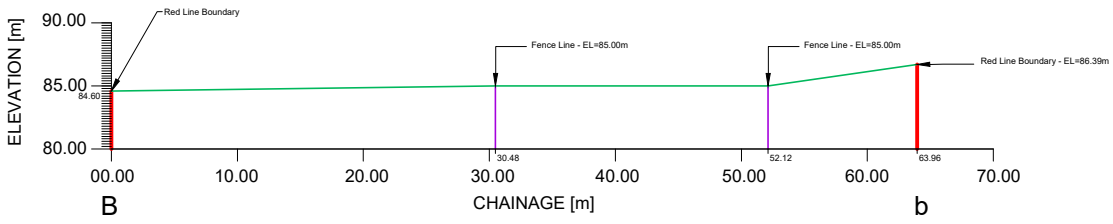


SCALE 1:600

0 10

60




PLANNING ONLY		Queequeg Renewables, Ltd 2nd Floor, the Works, 14 Turnham Green Terrace Mews, W41QU London (UK)	
THIS DRAWING IS THE PROPERTY OF QUEEQUEG RENEWABLES LTD. IT IS LOANED UPON THE CONDITION THAT IT NOT TO BE USED IN ANY WAY DETRIMENTAL TO THEIR INTEREST OR TO BE REPRODUCED WITHOUT THEIR WRITTEN PERMISSION		PROPRIETÀ RISERVATA. A TERMINI DI LEGGE LA QUEEQUEG RENEWABLES LTD SI RISERVA LA PROPRIETÀ DEL PRESENTE DISEGNO CHE PERTANTO NON PUO' ESSERE NE' RIPRODOTTO NE' COMUNICATO A TERZI SENZA LA PREVENTIVA AUTORIZZAZIONE SCRITTA	
Land West of Woodford Road			DIM. A3
BESS			DRAWING SCALE
Proposed Site Sections and Site Levels - Rev.16.01			1:600
DOCUMENT NAME		DWG. N°	PAGE
QQR-ST0-020-04B Proposed Site Sections and Site Levels		04B	1 of 1

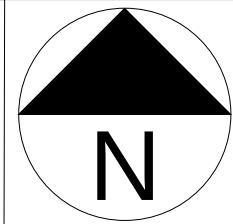



Sliding Gate
2.5m

BESS Container
4.1m

Fence
2.5m

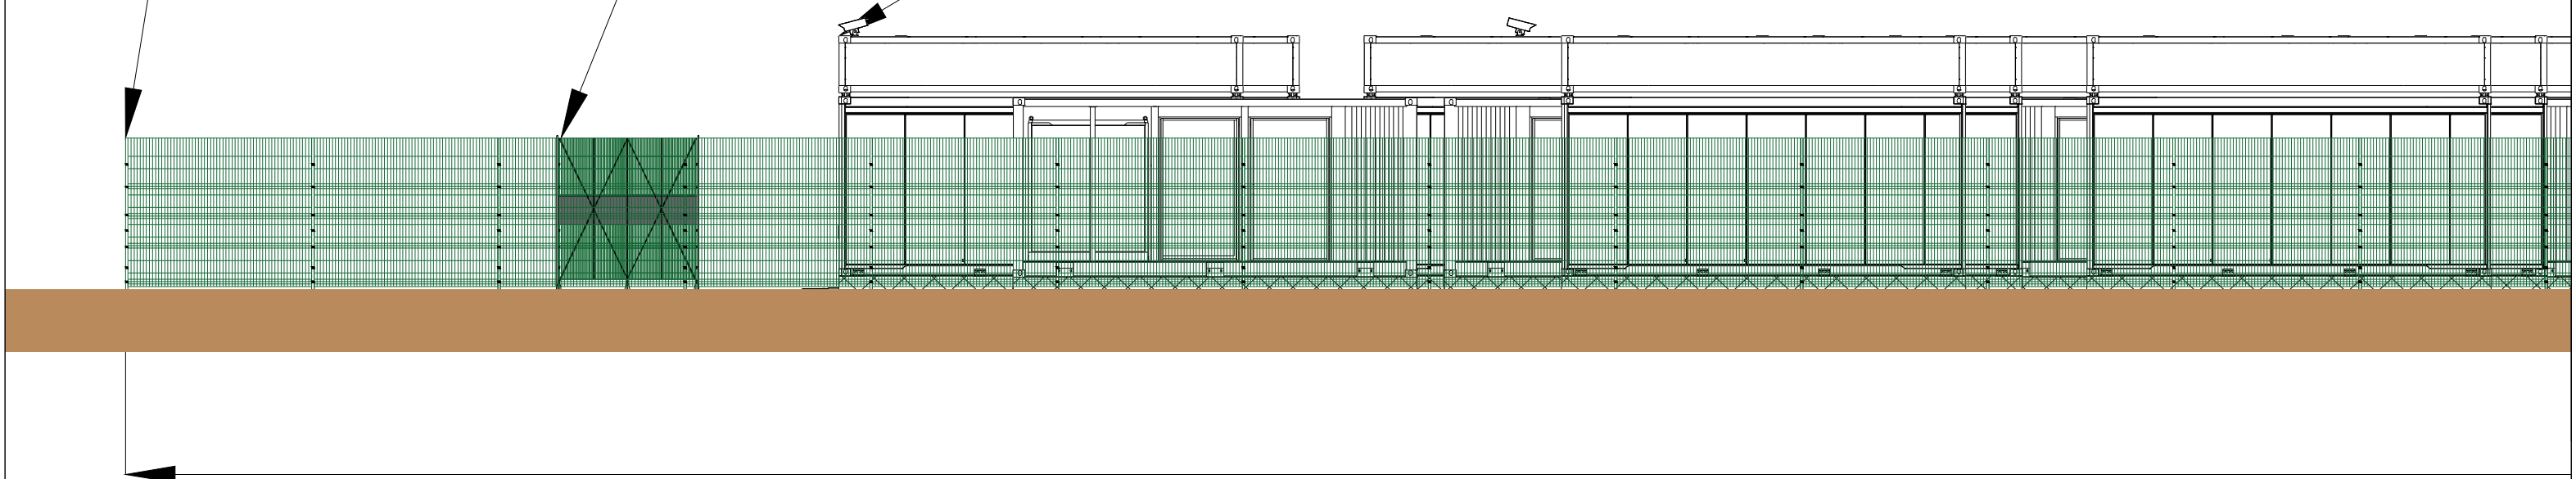

PLANNING ONLY		Queequeg Renewables, Ltd 2nd Floor, the Works, 14 Turnham Green Terrace Mews, W410U London (UK)		
THIS DRAWING IS THE PROPERTY OF QUEEQUEG RENEWABLES LTD. IT IS LOANED UPON THE CONDITION THAT IT NOT TO BE USED IN ANY WAY DETRIMENTAL TO THEIR INTEREST OR TO BE REPRODUCED WITHOUT THEIR WRITTEN PERMISSION		PROPRIETÀ RISERVATA. A TERMINI DI LEGGE LA QUEEQUEG RENEWABLES LTD SI RISERVA LA PROPRIETÀ DEL PRESENTE DISEGNO CHE PERTANTO NON PUO' ESSERE NE' RIPRODOTTO NE' COMUNICATO A TERZI SENZA LA PREVENTIVA AUTORIZZAZIONE SCRITTA		
Land West of Woodford Road				
BESS				
Site Layout North Elevation Plan – Rev.16.01				
DOCUMENT NAME		DWG. N°		
QQR-STO-020-05 Site Layout North Elevation Plan		05		
				DIM.
				A3
				DRAWING SCALE
				1:100
				PAGE
				1 of 4

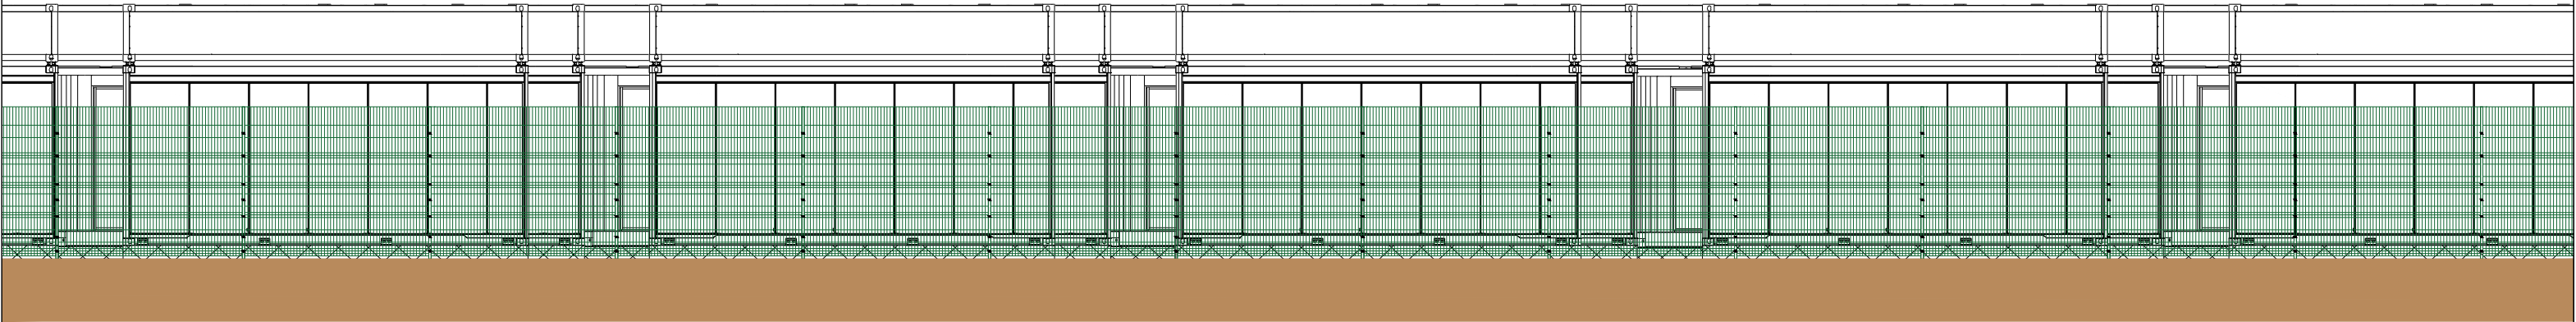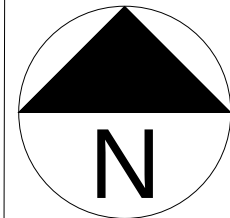

156.4m

PLANNING ONLY

Queequeg Renewables, Ltd
2nd Floor, the Works,
14 Turnham Green Terrace Mews,
W41OU London (UK)



THIS DRAWING IS THE PROPERTY OF QUEEQUEG RENEWABLES LTD. IT IS LOANED UPON THE CONDITION THAT IT NOT TO BE USED IN ANY WAY DETRIMENTAL TO THEIR INTEREST OR TO BE REPRODUCED WITHOUT THEIR WRITTEN PERMISSION

PROPRIETÀ RISERVATA. A TERMINI DI LEGGE LA QUEEQUEG RENEWABLES LTD SI RISERVA LA PROPRIETÀ DEL PRESENTE DISEGNO CHE PERTANTO NON PUO' ESSERE NE' RIPRODOTTO NE' COMUNICATO A TERZI SENZA LA PREVENTIVA AUTORIZZAZIONE SCRITTA

Land West of Woodford Road

BESS

Site Layout North Elevation Plan – Rev.16.01

DOCUMENT NAME

QQR-STO-020-05 Site Layout North Elevation Plan

DWG. N°

05

DIM.


A3


DRAWING SCALE

1:100

PAGE

2 of 4

 


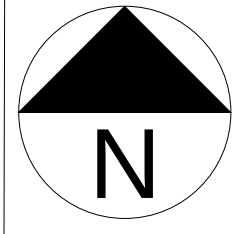



DNO/33kV Building
6.0m

MVS Unit
3.1m



C

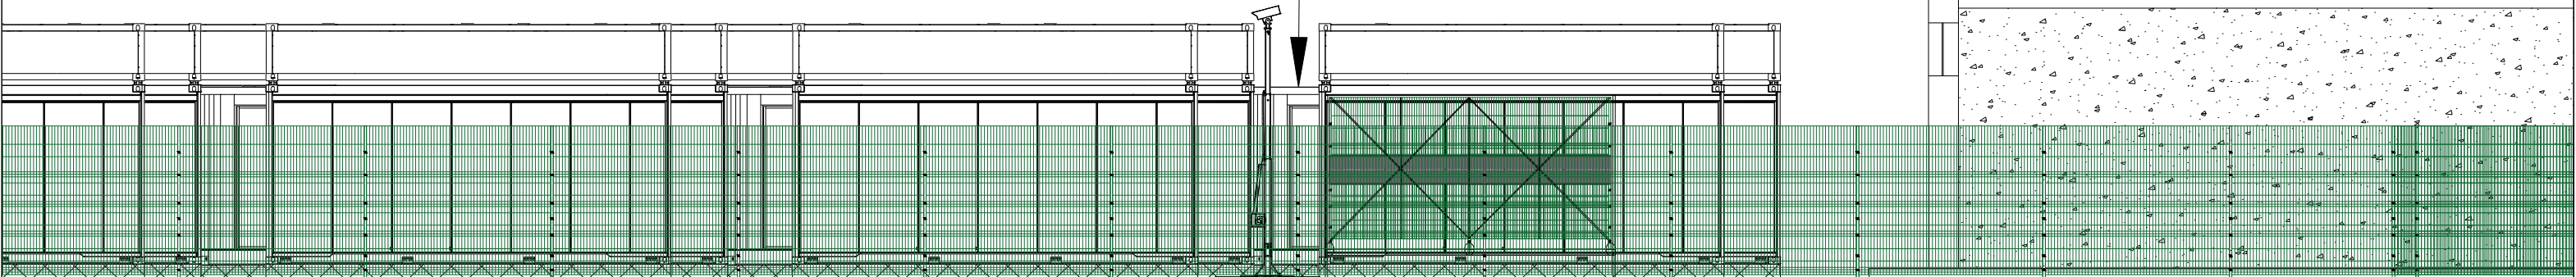


PLANNING ONLY		Queequeg Renewables, Ltd 2nd Floor, the Works, 14 Turnham Green Terrace Mews, W410U London (UK)	
THIS DRAWING IS THE PROPERTY OF QUEEQUEG RENEWABLES LTD. IT IS LOANED UPON THE CONDITION THAT IT NOT TO BE USED IN ANY WAY DETRIMENTAL TO THEIR INTEREST OR TO BE REPRODUCED WITHOUT THEIR WRITTEN PERMISSION		PROPRIETÀ RISERVATA. A TERMINI DI LEGGE LA QUEEQUEG RENEWABLES LTD SI RISERVA LA PROPRIETÀ DEL PRESENTE DISEGNO CHE PERTANTO NON PUO' ESSERE NE' RIPRODOTTO NE' COMUNICATO A TERZI SENZA LA PREVENTIVA AUTORIZZAZIONE SCRITTA	
Land West of Woodford Road			DIM.
BESS			A3
Site Layout North Elevation Plan – Rev.16.01			DRAWING SCALE
DOCUMENT NAME			1:100
QQR-STO-020-05 Site Layout North Elevation Plan		DWG. N°	PAGE
		05	3 of 4

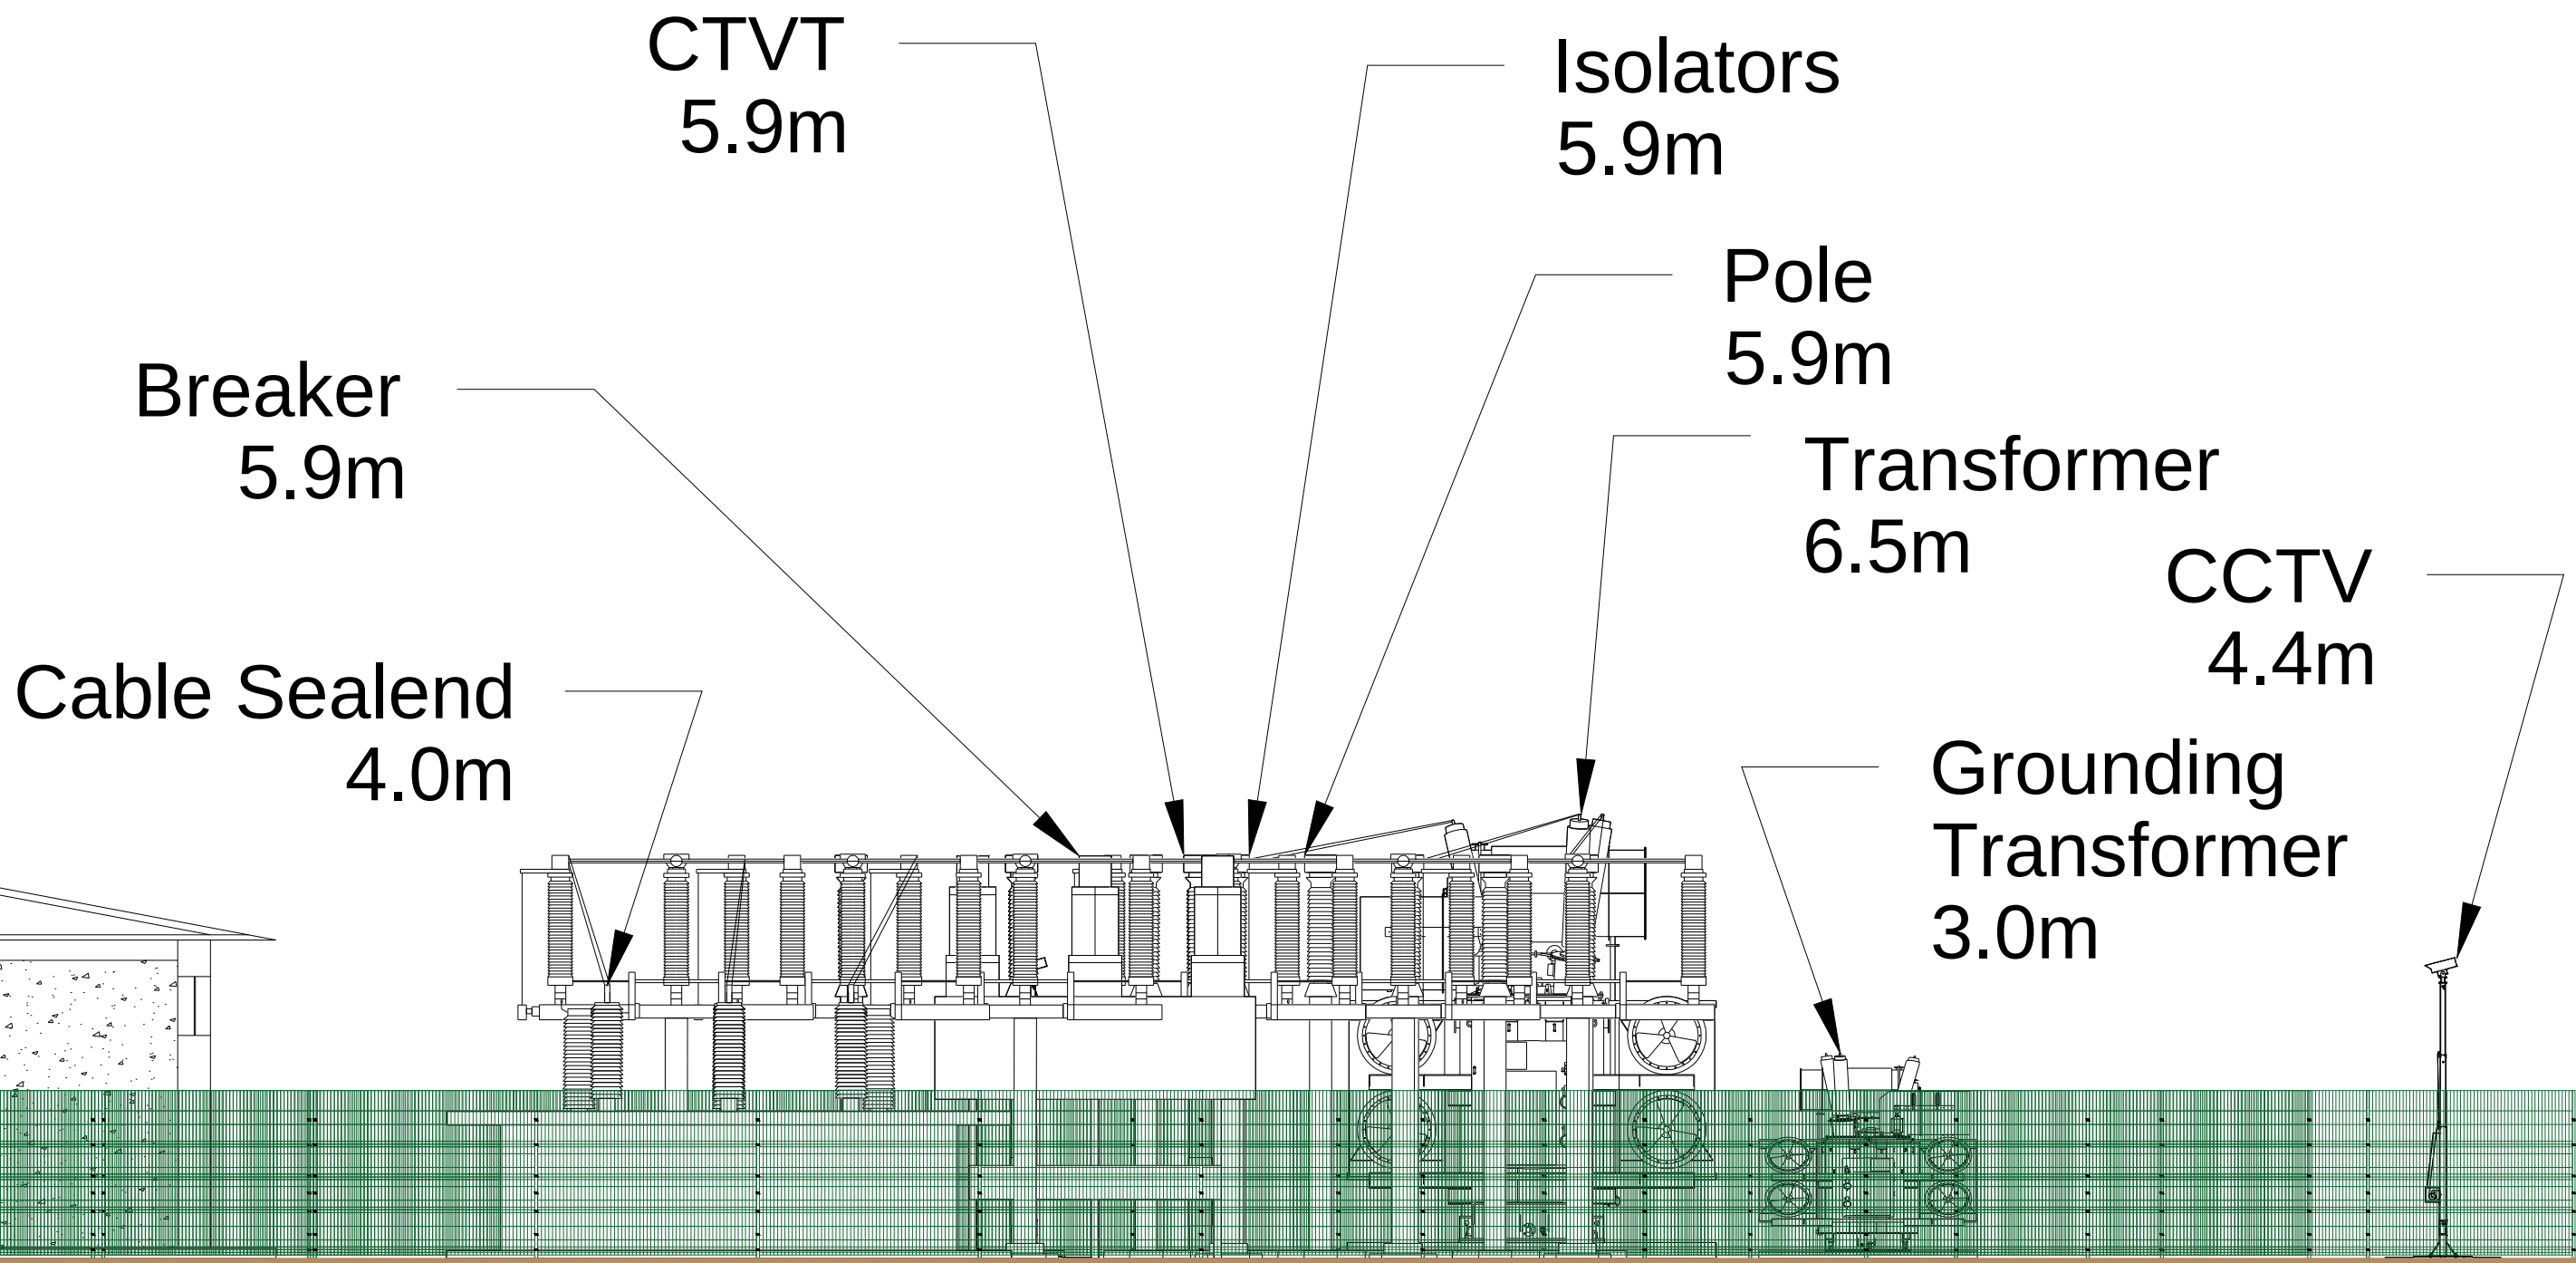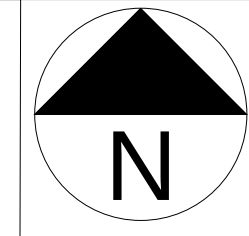

PLANNING ONLY		Queequeg Renewables, Ltd 2nd Floor, the Works, 14 Turnham Green Terrace Mews, W410U London (UK)		
THIS DRAWING IS THE PROPERTY OF QUEEQUEG RENEWABLES LTD. IT IS LOANED UPON THE CONDITION THAT IT NOT TO BE USED IN ANY WAY DETRIMENTAL TO THEIR INTEREST OR TO BE REPRODUCED WITHOUT THEIR WRITTEN PERMISSION		PROPRIETÀ RISERVATA. A TERMINI DI LEGGE LA QUEEQUEG RENEWABLES LTD SI RISERVA LA PROPRIETÀ DEL PRESENTE DISEGNO CHE PERTANTO NON PUO' ESSERE NE' RIPRODOTTO NE' COMUNICATO A TERZI SENZA LA PREVENTIVA AUTORIZZAZIONE SCRITTA		
Land West of Woodford Road		DIM.		
BESS		A3		
Site Layout North Elevation Plan – Rev.16.01		DRAWING SCALE		
DOCUMENT NAME		1:100		
QQR-STO-020-05 Site Layout North Elevation Plan		PAGE		
		4 of 4		

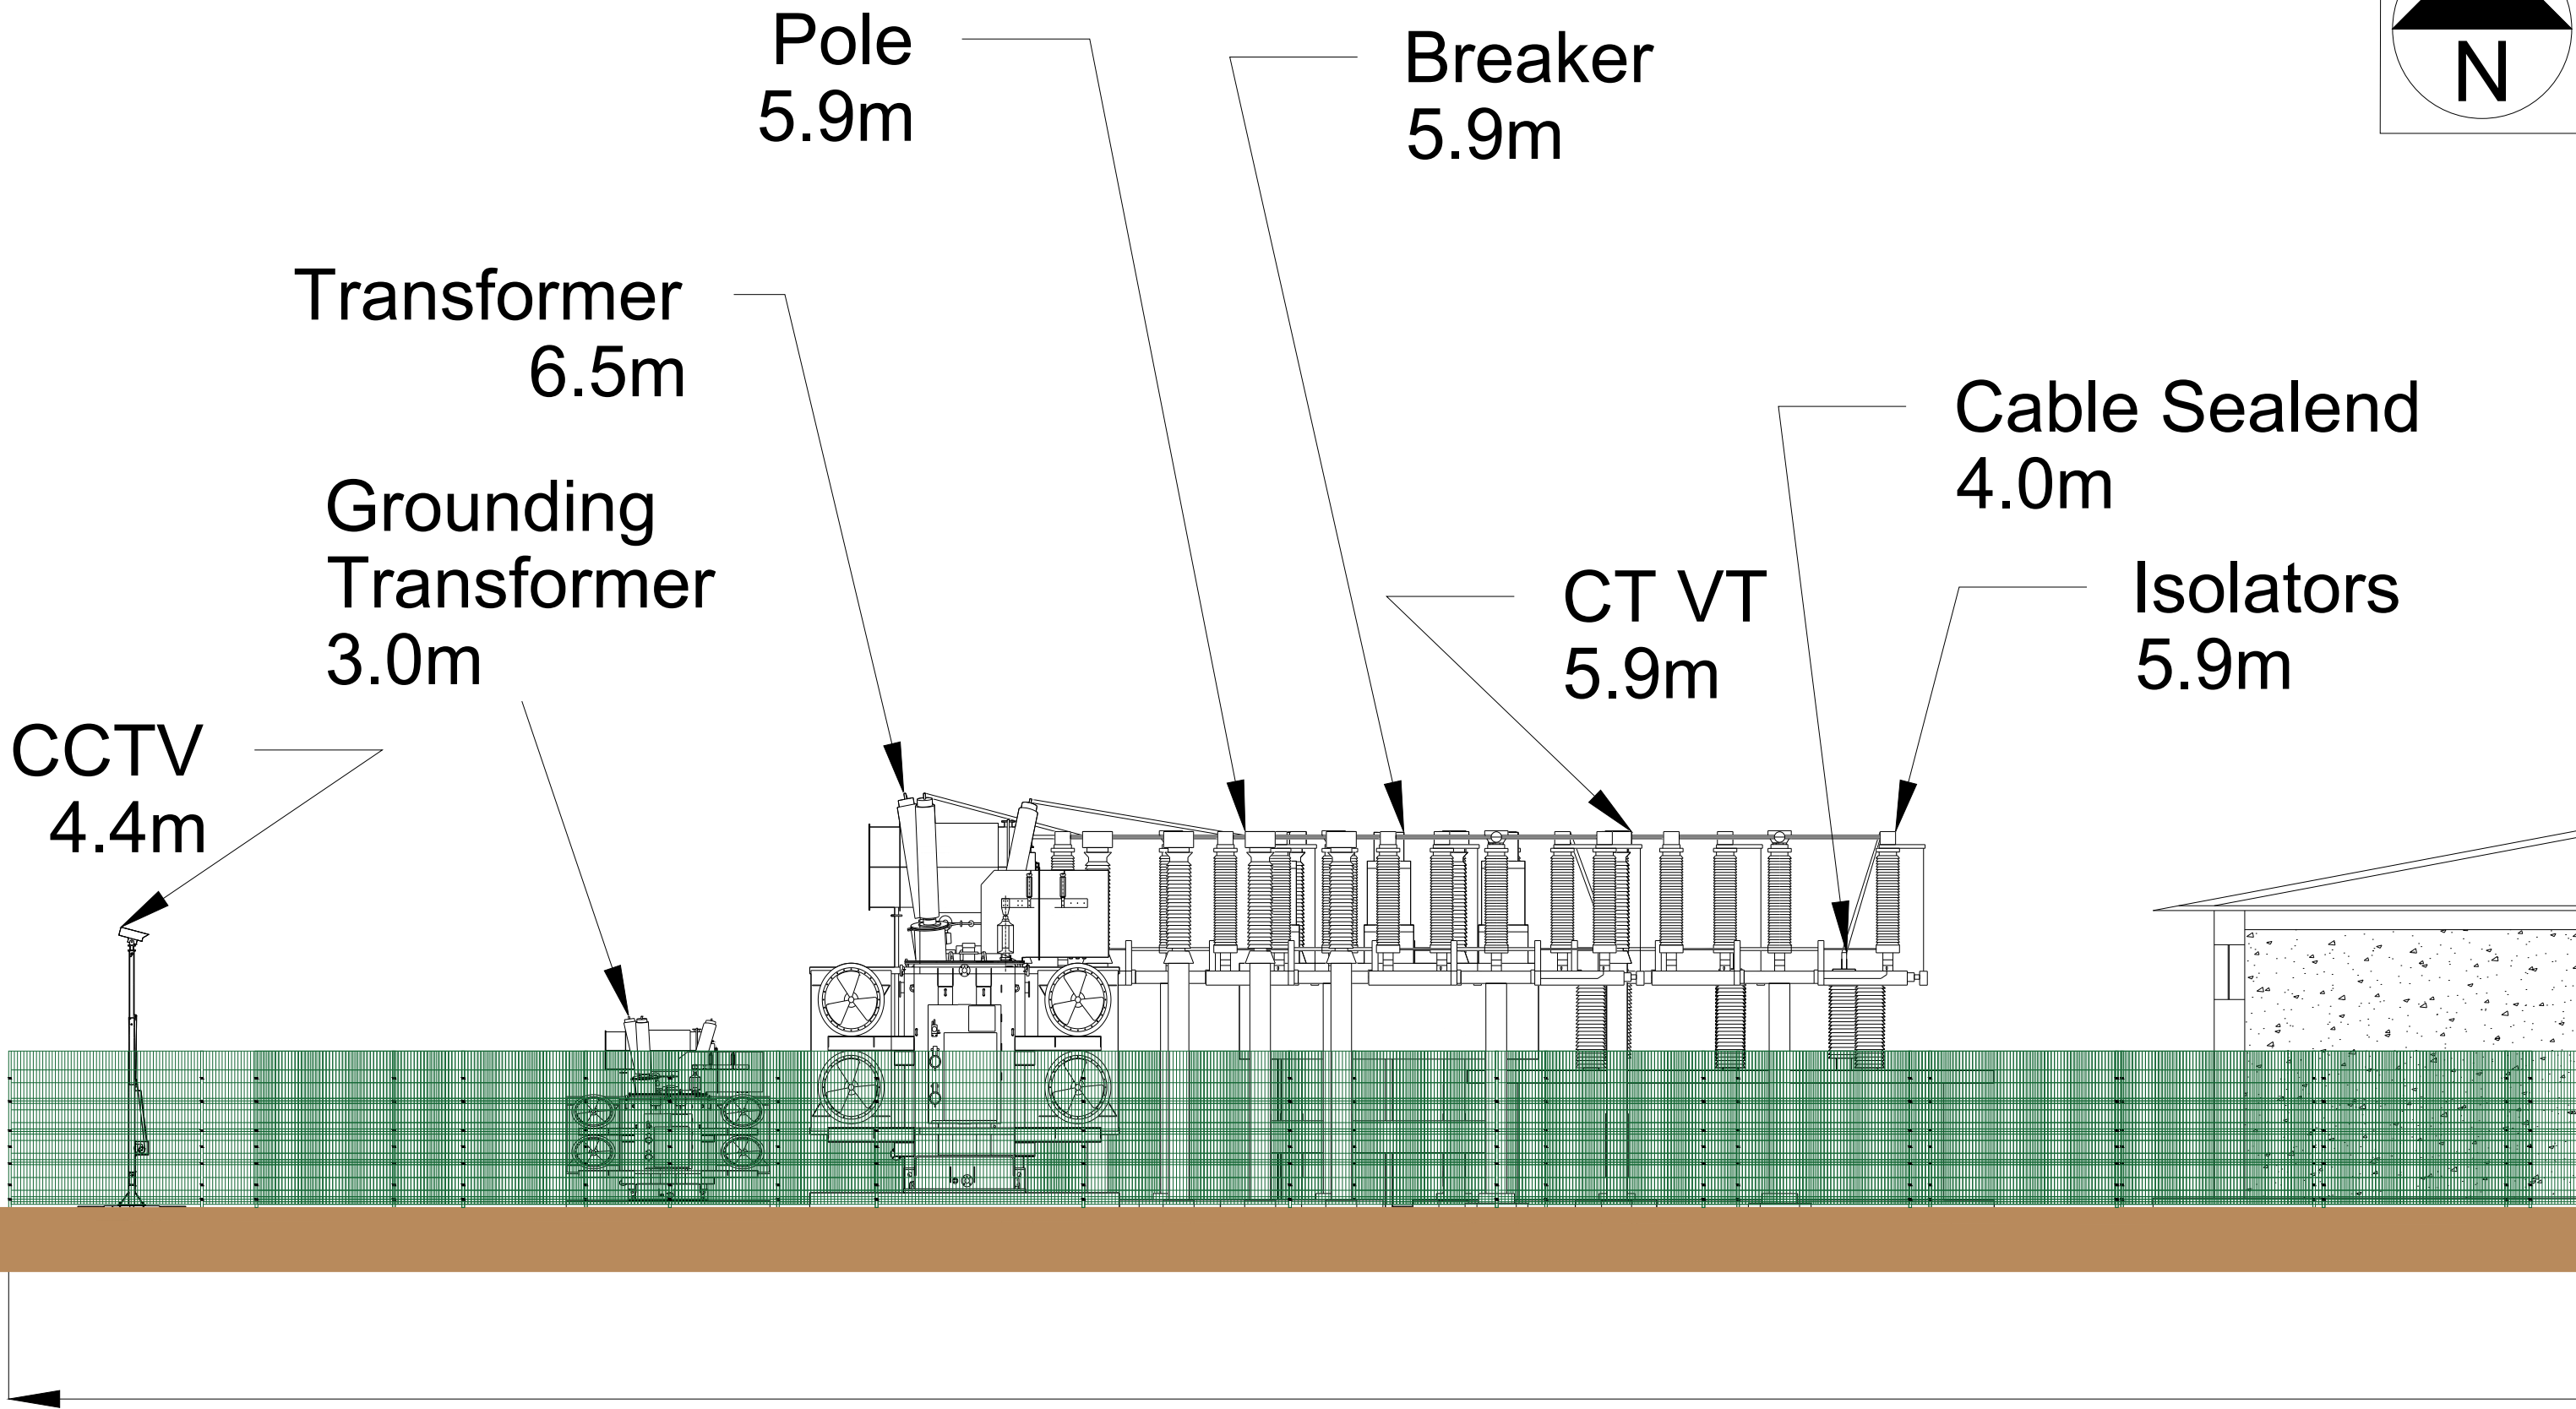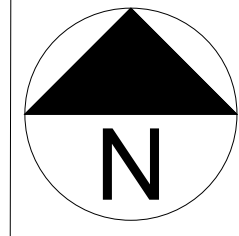

PLANNING ONLY		Queequeg Renewables, Ltd 2nd Floor, the Works, 14 Turnham Green Terrace Mews, W41QU London (UK)		
THIS DRAWING IS THE PROPERTY OF QUEEQUEG RENEWABLES LTD. IT IS LOANED UPON THE CONDITION THAT IF NOT TO BE USED IN ANY WAY DETRIMENTAL TO THEIR INTEREST OR TO BE REPRODUCED WITHOUT THEIR WRITTEN PERMISSION		PROPRIETÀ RISERVATA. A TERMINI DI LEGGE LA QUEEQUEG RENEWABLES LTD SI RISERVA LA PROPRIETÀ DEL PRESENTE DISEGNO CHE PERTANTO NON PUO' ESSERE NE' RIPRODOTTO NE' COMUNICATO A TERZI SENZA LA PREVENTIVA AUTORIZZAZIONE SCRITTA		
Land West of Woodford Road		DIM.		
BESS		A3		
Site Layout South Elevation Plan – Rev.16.01		DRAWING SCALE		
DOCUMENT NAME		1:100		
QQR-STO-020-06 Site Layout South Elevation Plan		DWG. N°		
06		PAGE		
		1 of 4		

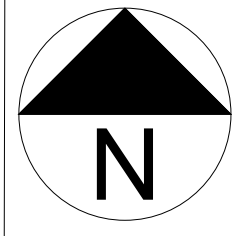



DNO/33kV Building
6.0m

MVS Unit
3.1m


156.4m



PLANNING ONLY		Queequeg Renewables, Ltd 2nd Floor, the Works, 14 Turnham Green Terrace Mews, W41QU London (UK)		
THIS DRAWING IS THE PROPERTY OF QUEEQUEG RENEWABLES LTD. IT IS LOANED UPON THE CONDITION THAT IT NOT TO BE USED IN ANY WAY DETRIMENTAL TO THEIR INTEREST OR TO BE REPRODUCED WITHOUT THEIR WRITTEN PERMISSION		PROPRIETÀ RISERVATA. A TERMINI DI LEGGE LA QUEEQUEG RENEWABLES LTD SI RISERVA LA PROPRIETÀ DEL PRESENTE DISEGNO CHE PERTANTO NON PUO' ESSERE NE' RIPRODOTTO NE' COMUNICATO A TERZI SENZA LA PREVENTIVA AUTORIZZAZIONE SCRITTA		
Land West of Woodford Road		DIM.		
BESS		A3		
Site Layout South Elevation Plan – Rev.16.01		DRAWING SCALE		
DOCUMENT NAME		DWG. N°		1:100
QQR-STO-020-06 Site Layout South Elevation Plan		06		PAGE
				2 of 4

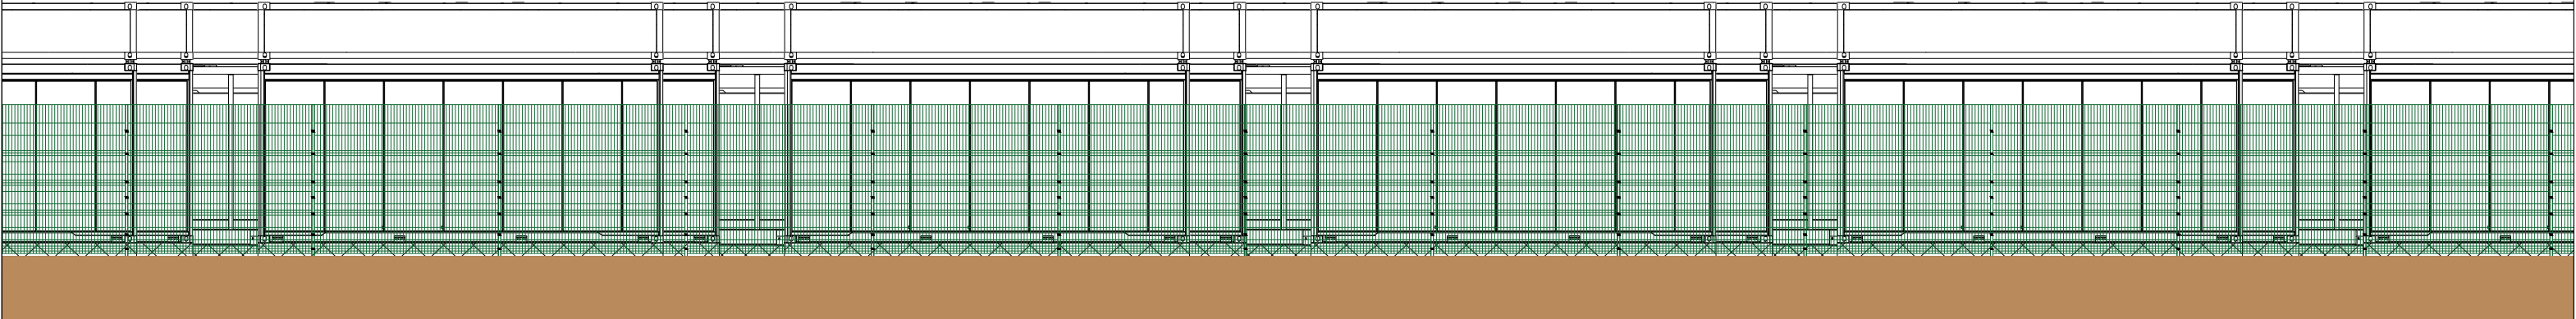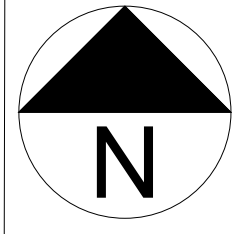

PLANNING ONLY		Queequeg Renewables, Ltd 2nd Floor, the Works, 14 Turnham Green Terrace Mews, W41QU London (UK)	
THIS DRAWING IS THE PROPERTY OF QUEEQUEG RENEWABLES LTD. IT IS LOANED UPON THE CONDITION THAT IT NOT TO BE USED IN ANY WAY DETRIMENTAL TO THEIR INTEREST OR TO BE REPRODUCED WITHOUT THEIR WRITTEN PERMISSION		PROPRIETÀ RISERVATA. A TERMINI DI LEGGE LA QUEEQUEG RENEWABLES LTD SI RISERVA LA PROPRIETÀ DEL PRESENTE DISEGNO CHE PERTANTO NON PUO' ESSERE NE' RIPRODOTTO NE' COMUNICATO A TERZI SENZA LA PREVENTIVA AUTORIZZAZIONE SCRITTA	
Land West of Woodford Road			DIM.
BESS			A3
Site Layout South Elevation Plan – Rev.16.01			DRAWING SCALE
DOCUMENT NAME			1:100
QQR-STO-020-06 Site Layout South Elevation Plan		DWG. N°	PAGE
		06	3 of 4

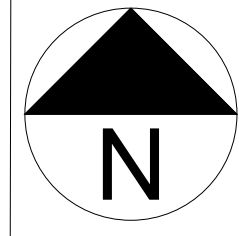


Welfare Container
2.6 m


BESS Container
4.1m

Sliding Gate
2.5m

Fence
2.5m

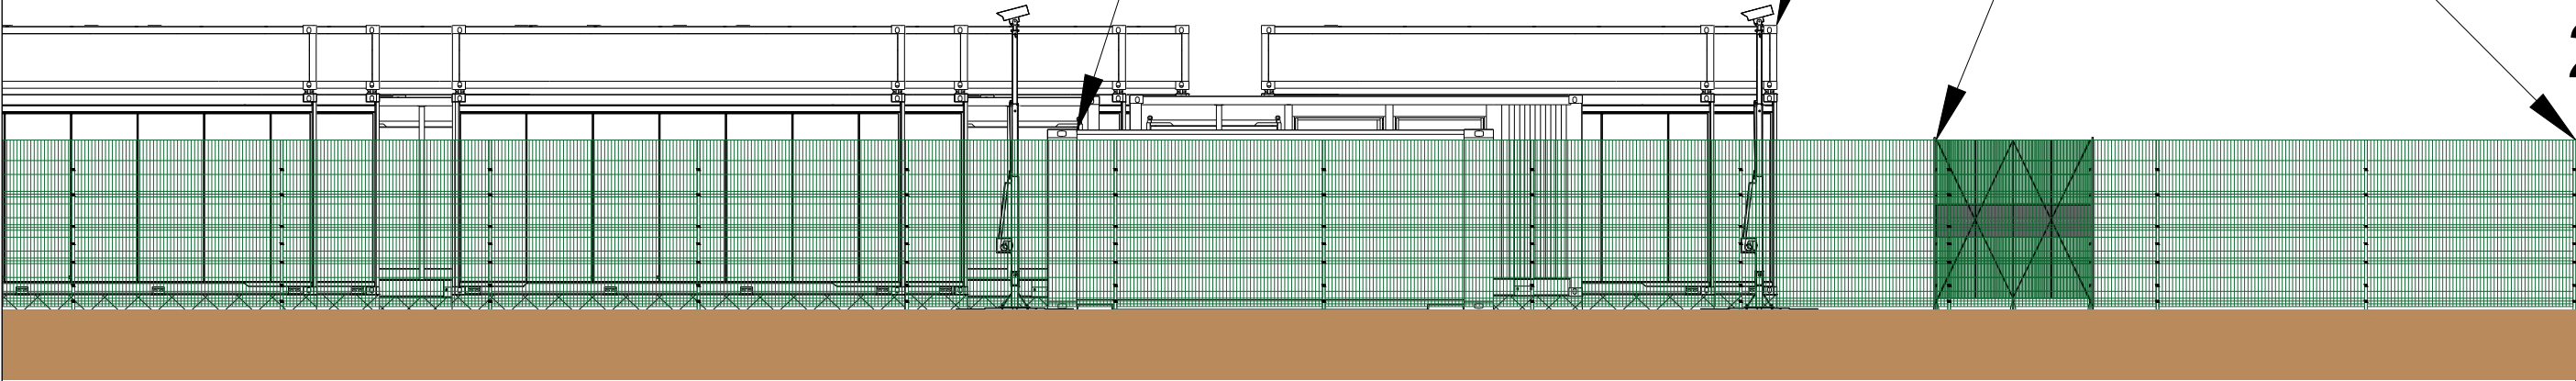


PLANNING ONLY		Queequeg Renewables, Ltd 2nd Floor, the Works, 14 Turnham Green Terrace Mews, W41QU London (UK)		
THIS DRAWING IS THE PROPERTY OF QUEEQUEG RENEWABLES LTD. IT IS LOANED UPON THE CONDITION THAT IT NOT TO BE USED IN ANY WAY DETRIMENTAL TO THEIR INTEREST OR TO BE REPRODUCED WITHOUT THEIR WRITTEN PERMISSION		PROPRIETÀ RISERVATA. A TERMINI DI LEGGE LA QUEEQUEG RENEWABLES LTD SI RISERVA LA PROPRIETÀ DEL PRESENTE DISEGNO CHE PERTANTO NON PUO' ESSERE NE' RIPRODOTTO NE' COMUNICATO A TERZI SENZA LA PREVENTIVA AUTORIZZAZIONE SCRITTA		
Land West of Woodford Road				DIM.
BESS				A3
Site Layout South Elevation Plan – Rev.16.01				DRAWING SCALE
DOCUMENT NAME		DWG. N°		1:100
QQR-STO-020-06 Site Layout South Elevation Plan		06		PAGE
				4 of 4

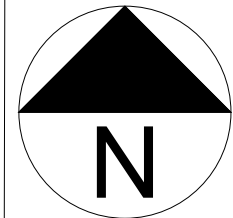

Welfare Container
2.6 m


MVS Unit
3.1m

CCTV
4.4m

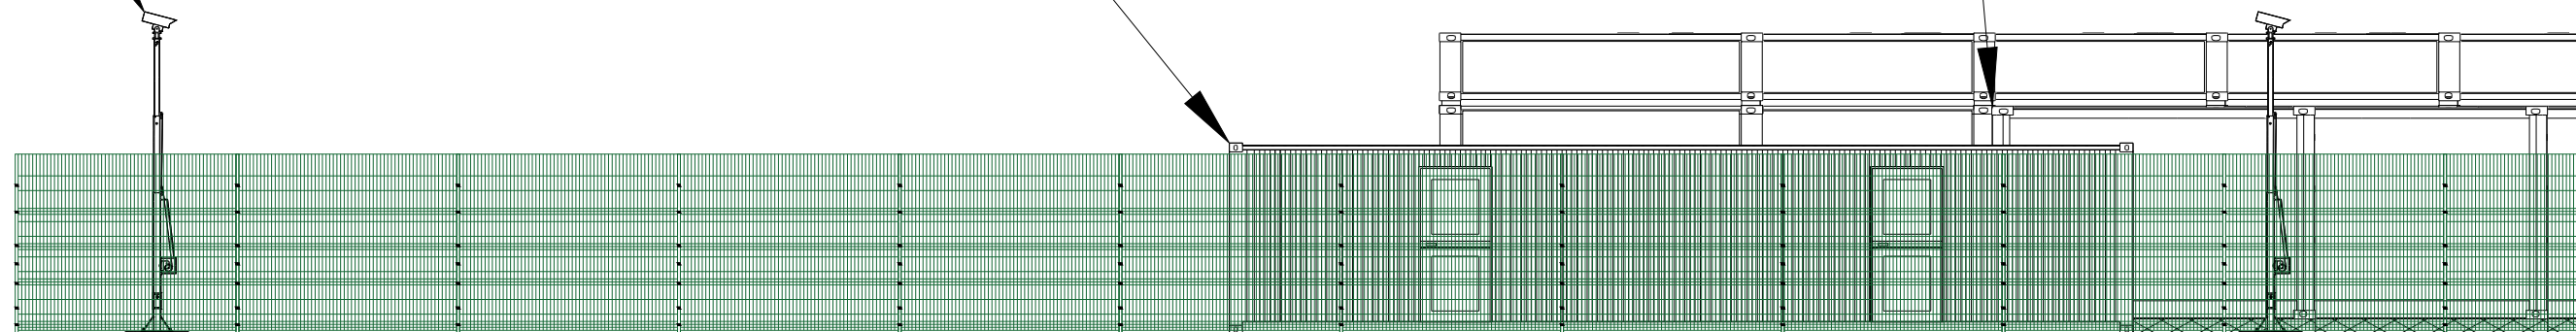

PLANNING ONLY		Queequeg Renewables, Ltd 2nd Floor, the Works, 14 Turnham Green Terrace Mews, W41QU London (UK)	
THIS DRAWING IS THE PROPERTY OF QUEEQUEG RENEWABLES LTD. IT IS LOANED UPON THE CONDITION THAT IT NOT TO BE USED IN ANY WAY DETRIMENTAL TO THEIR INTEREST OR TO BE REPRODUCED WITHOUT THEIR WRITTEN PERMISSION		PROPRIETÀ RISERVATA. A TERMINI DI LEGGE LA QUEEQUEG RENEWABLES LTD SI RISERVA LA PROPRIETÀ DEL PRESENTE DISEGNO CHE PERTANTO NON PUO' ESSERE NE' RIPRODOTTO NE' COMUNICATO A TERZI SENZA LA PREVENTIVA AUTORIZZAZIONE SCRITTA	
Land West of Woodford Road			DIM.
BESS			A3
Site Layout East Elevation Plan – Rev16.01			DRAWING SCALE
DOCUMENT NAME			1:100
QQR-STO-020-07 Site Layout East Elevation Plan		DWG. N°	PAGE
		07	1 of 3



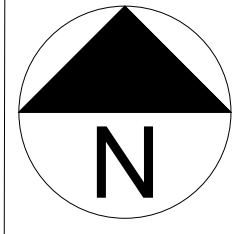


Transformer
6.5m


BESS Container
4.1m

Pole
5.9m

108.3m

 


PLANNING ONLY		Queequeg Renewables, Ltd 2nd Floor, the Works, 14 Turnham Green Terrace Mews, W41QU London (UK)		
THIS DRAWING IS THE PROPERTY OF QUEEQUEG RENEWABLES LTD. IT IS LOANED UPON THE CONDITION THAT IT NOT TO BE USED IN ANY WAY DETRIMENTAL TO THEIR INTEREST OR TO BE REPRODUCED WITHOUT THEIR WRITTEN PERMISSION		PROPRIETÀ RISERVATA. A TERMINI DI LEGGE LA QUEEQUEG RENEWABLES LTD SI RISERVA LA PROPRIETÀ DEL PRESENTE DISEGNO CHE PERTANTO NON PUO' ESSERE NE' RIPRODOTTO NE' COMUNICATO A TERZI SENZA LA PREVENTIVA AUTORIZZAZIONE SCRITTA		
Land West of Woodford Road		DIM.		
BESS		A3		
Site Layout East Elevation Plan – Rev16.01		DRAWING SCALE		
DOCUMENT NAME		1:100		
QQR–STO–020–07 Site Layout East Elevation Plan		PAGE		
DWG. N°		2 of 3		
07				

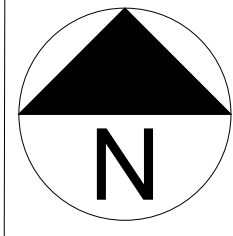



DNO/33kV Building
6.0m

Cable Sealend
4.0m


Fence
2.5m

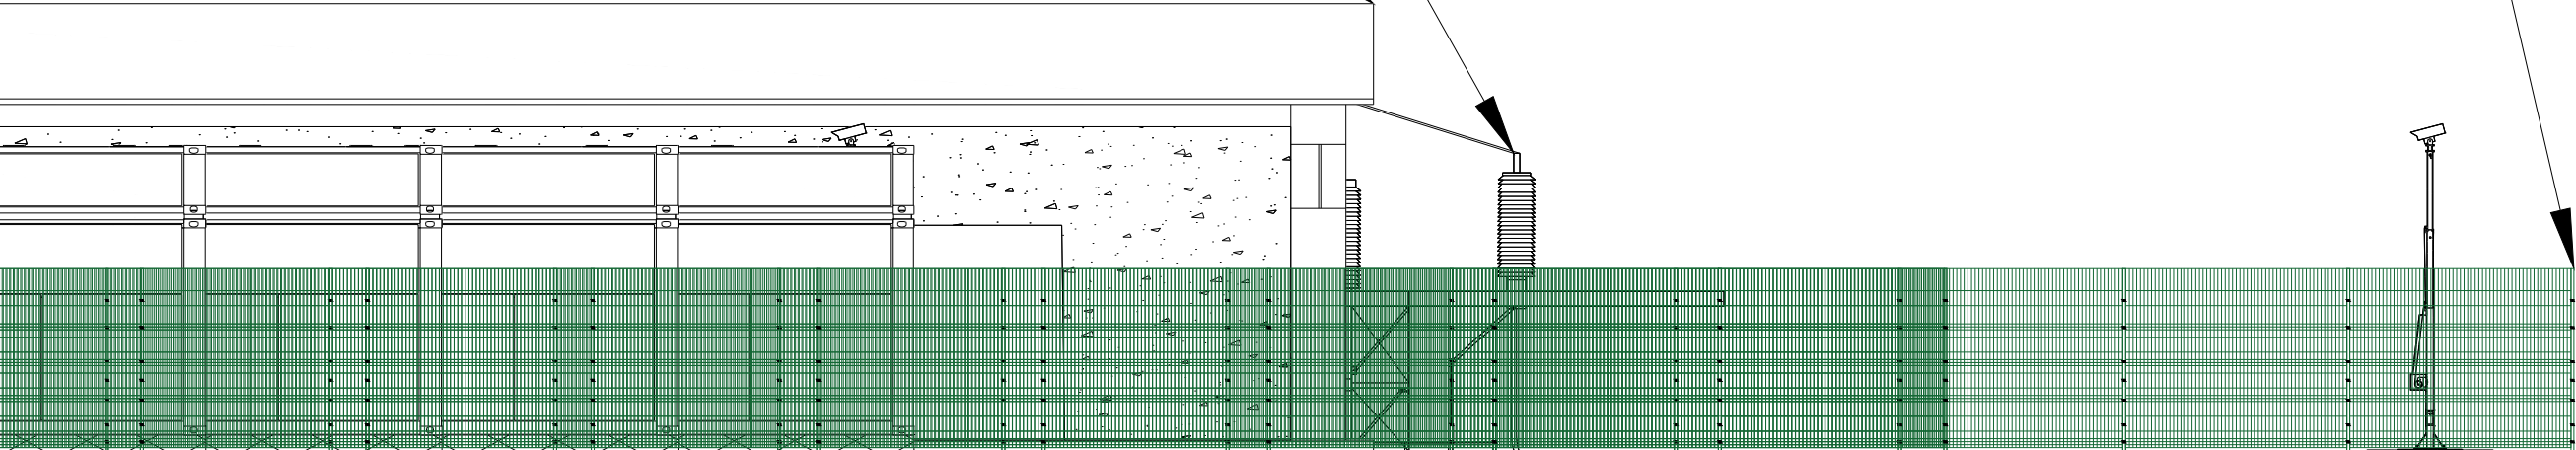

PLANNING ONLY		Queequeg Renewables, Ltd 2nd Floor, the Works, 14 Turnham Green Terrace Mews, W41QU London (UK)	
THIS DRAWING IS THE PROPERTY OF QUEEQUEG RENEWABLES LTD. IT IS LOANED UPON THE CONDITION THAT IT NOT TO BE USED IN ANY WAY DETRIMENTAL TO THEIR INTEREST OR TO BE REPRODUCED WITHOUT THEIR WRITTEN PERMISSION		PROPRIETÀ RISERVATA. A TERMINI DI LEGGE LA QUEEQUEG RENEWABLES LTD SI RISERVA LA PROPRIETÀ DEL PRESENTE DISEGNO CHE PERTANTO NON PUO' ESSERE NE' RIPRODOTTO NE' COMUNICATO A TERZI SENZA LA PREVENTIVA AUTORIZZAZIONE SCRITTA	
Land West of Woodford Road			
BESS			
Site Layout East Elevation Plan – Rev16.01			DIM. A3 DRAWING SCALE 1:100
DOCUMENT NAME		DWG. N°	PAGE
QQR-STO-020-07 Site Layout East Elevation Plan		07	3 of 3

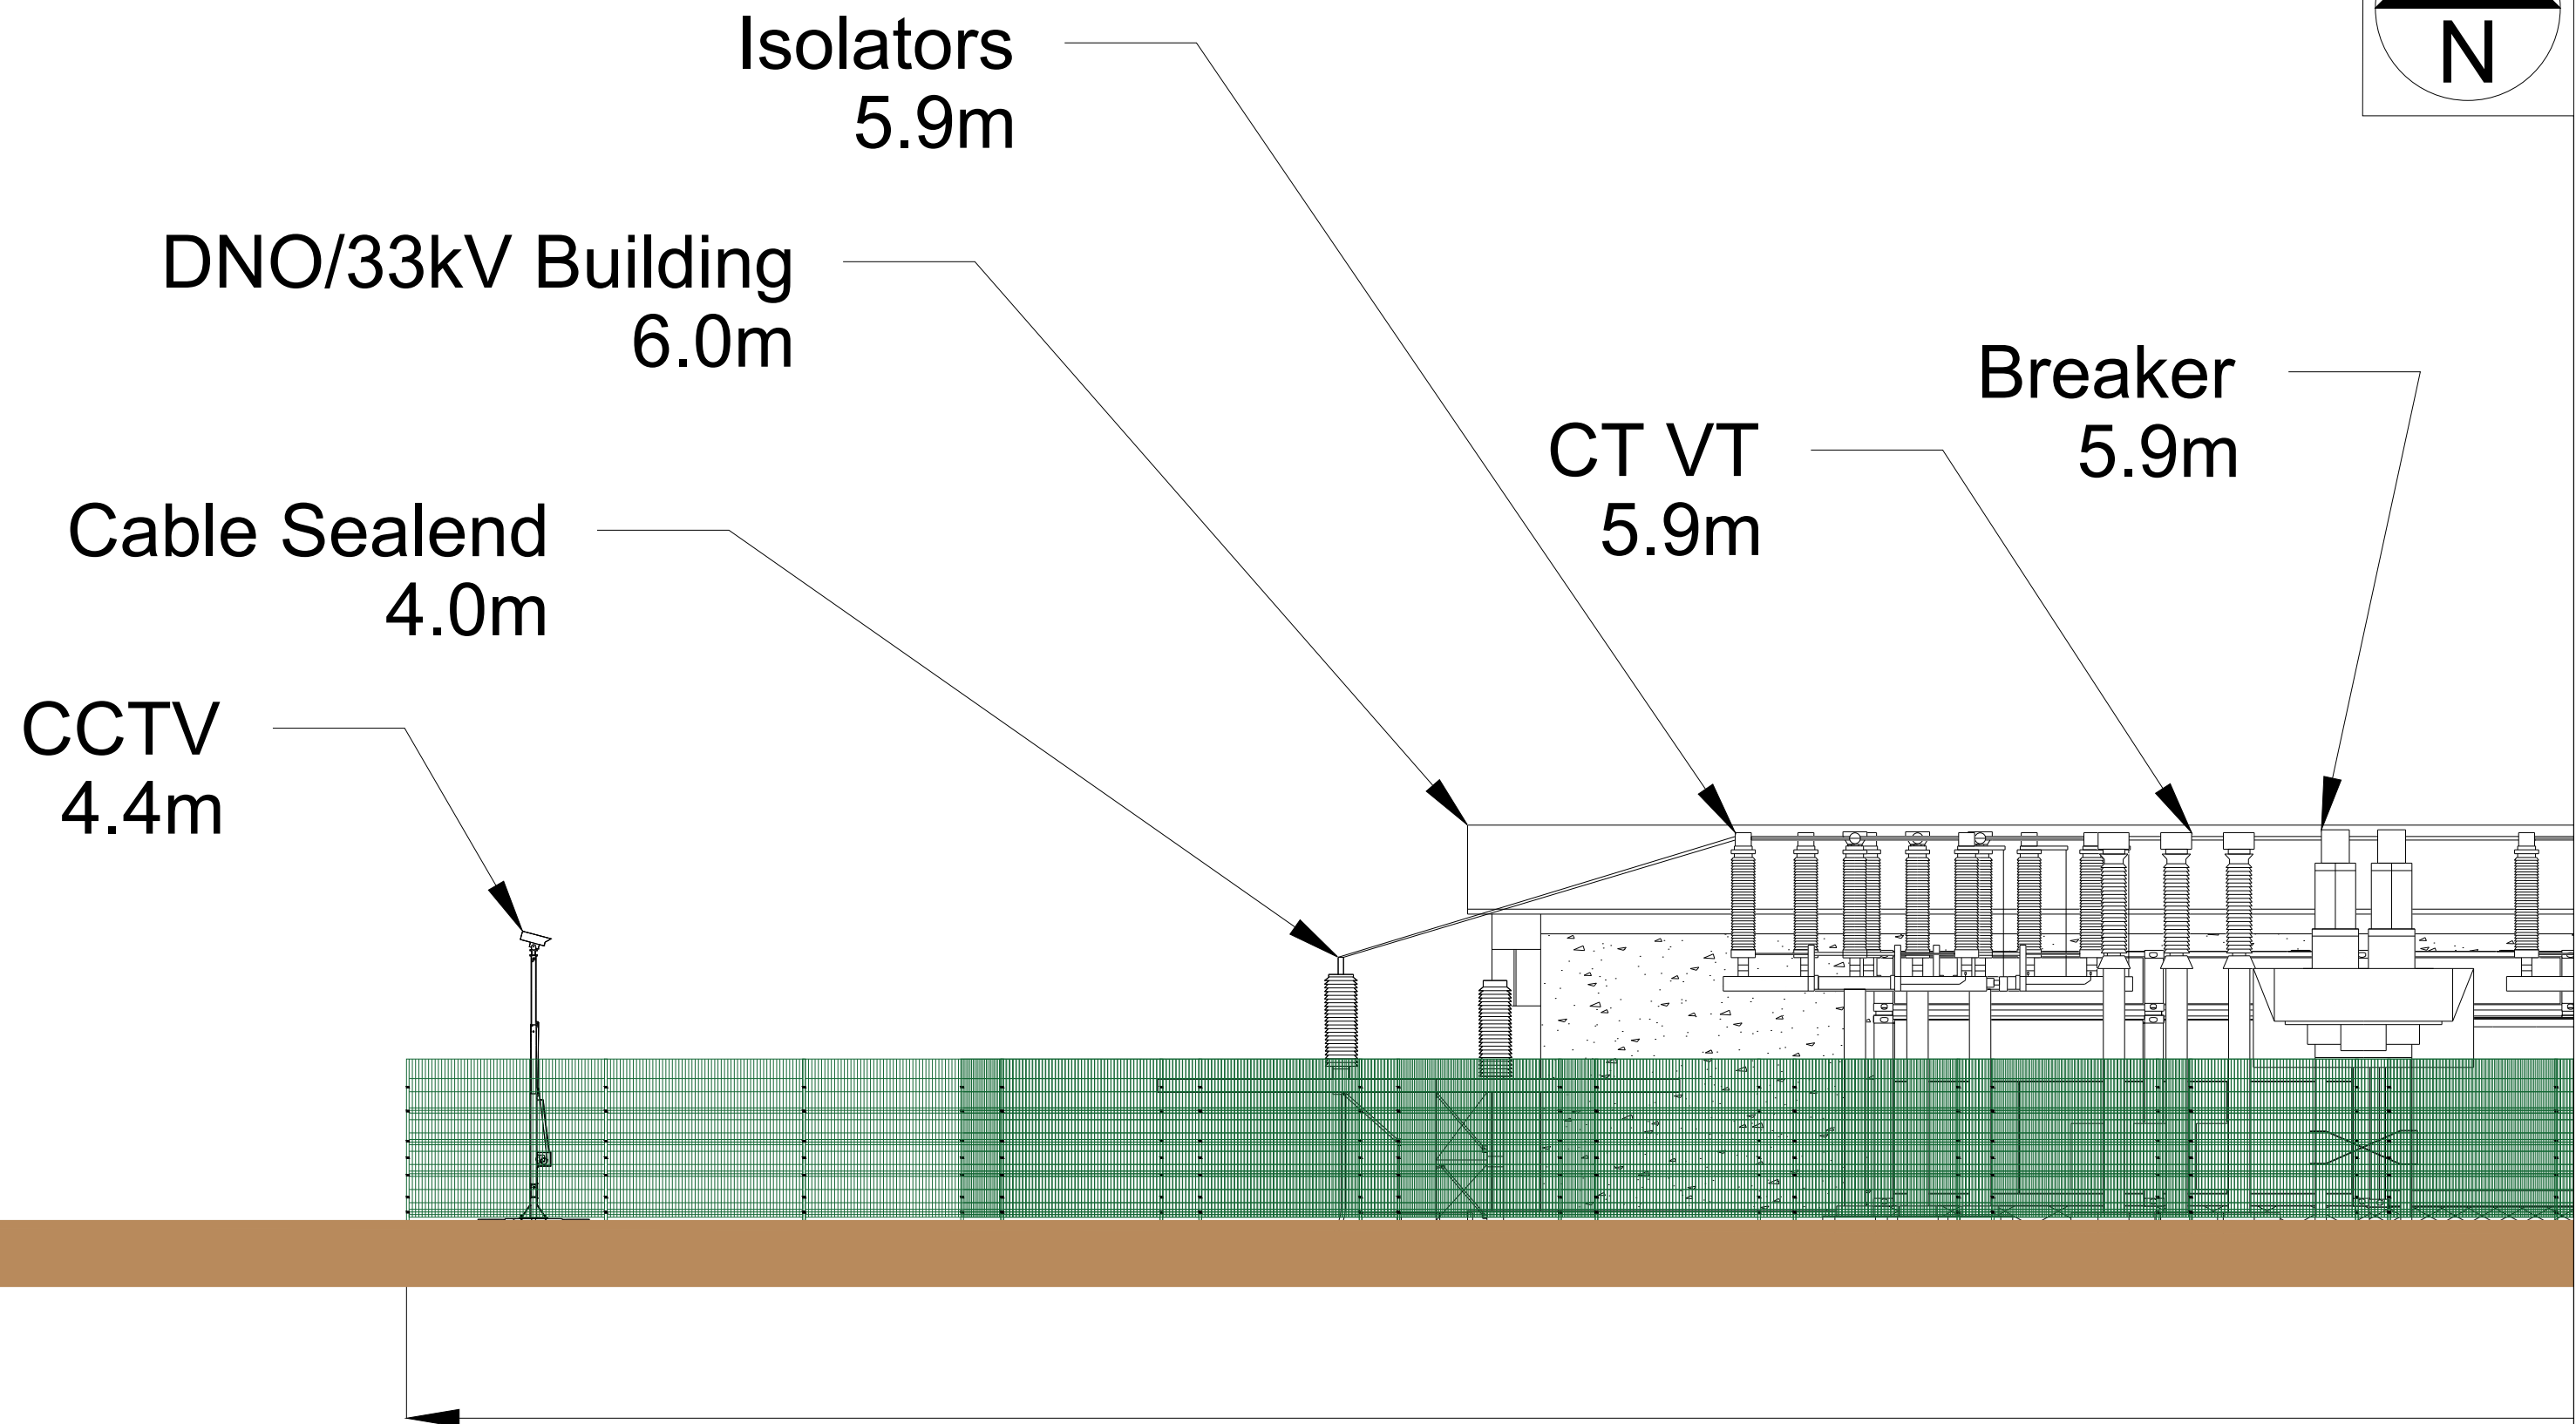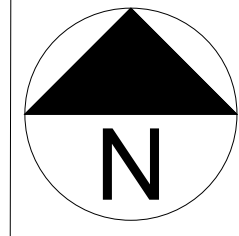

PLANNING ONLY		Queequeg Renewables, Ltd 2nd Floor, the Works, 14 Turnham Green Terrace Mews, W41QU London (UK)		
THIS DRAWING IS THE PROPERTY OF QUEEQUEG RENEWABLES LTD. IT IS LOANED UPON THE CONDITION THAT IT NOT TO BE USED IN ANY WAY DETRIMENTAL TO THEIR INTEREST OR TO BE REPRODUCED WITHOUT THEIR WRITTEN PERMISSION		PROPRIETÀ RISERVATA. A TERMINI DI LEGGE LA QUEEQUEG RENEWABLES LTD SI RISERVA LA PROPRIETÀ DEL PRESENTE DISEGNO CHE PERTANTO NON PUO' ESSERE NE' RIPRODOTTO NE' COMUNICATO A TERZI SENZA LA PREVENTIVA AUTORIZZAZIONE SCRITTA		
Land West of Woodford Road				
BESS				
Site Layout West Elevation Plan – Rev.16.01				
DOCUMENT NAME		DWG. N°		DIM.
QQR-STO-020-08 Site Layout West Elevation Plan		08		A3
				DRAWING SCALE
				1:100
				PAGE
				1 of 3

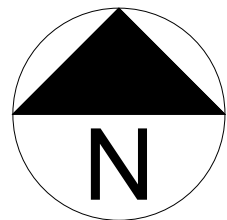

Pole
5.9m

Transformer
6.5m

MVS Unit
3.1m


Grounding
Transformer
3.0m

BESS Container
4.1m

108.3m




PLANNING ONLY		Queequeg Renewables, Ltd 2nd Floor, the Works, 14 Turnham Green Terrace Mews, W41QU London (UK)	
THIS DRAWING IS THE PROPERTY OF QUEEQUEG RENEWABLES LTD. IT IS LOANED UPON THE CONDITION THAT IT NOT TO BE USED IN ANY WAY DETRIMENTAL TO THEIR INTEREST OR TO BE REPRODUCED WITHOUT THEIR WRITTEN PERMISSION		PROPRIETÀ RISERVATA. A TERMINI DI LEGGE LA QUEEQUEG RENEWABLES LTD SI RISERVA LA PROPRIETÀ DEL PRESENTE DISEGNO CHE PERTANTO NON PUO' ESSERE NE' RIPRODOTTO NE' COMUNICATO A TERZI SENZA LA PREVENTIVA AUTORIZZAZIONE SCRITTA	
Land West of Woodford Road			DIM. A3
BESS			DRAWING SCALE
Site Layout West Elevation Plan - Rev.16.01			1:100
DOCUMENT NAME		DWG. N°	PAGE
QQR-STO-020-08 Site Layout West Elevation Plan		08	2 of 3

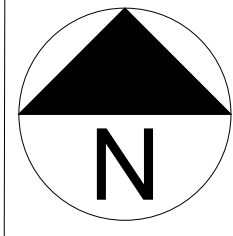


Welfare Container
2.6 m



Fence
2.5m

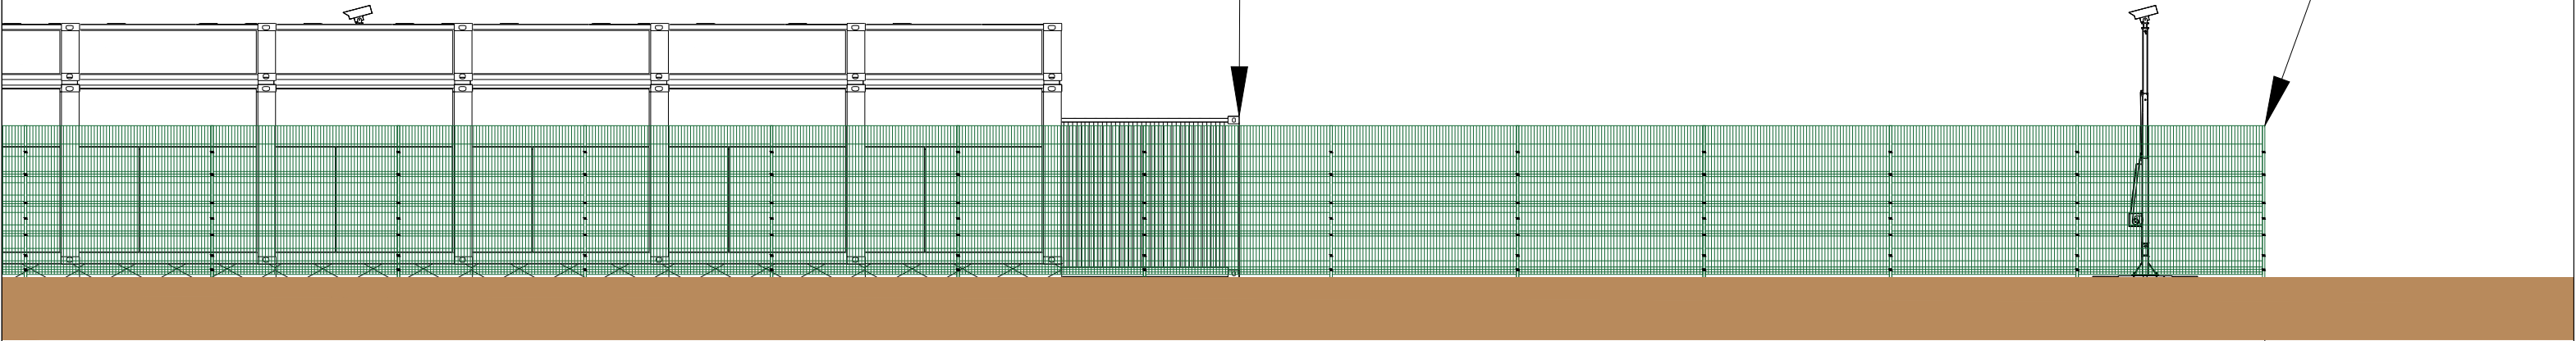


PLANNING ONLY		Queequeg Renewables, Ltd 2nd Floor, the Works, 14 Turnham Green Terrace Mews, W41QU London (UK)	
THIS DRAWING IS THE PROPERTY OF QUEEQUEG RENEWABLES LTD. IT IS LOANED UPON THE CONDITION THAT IT NOT TO BE USED IN ANY WAY DETRIMENTAL TO THEIR INTEREST OR TO BE REPRODUCED WITHOUT THEIR WRITTEN PERMISSION		PROPRIETÀ RISERVATA. A TERMINI DI LEGGE LA QUEEQUEG RENEWABLES LTD SI RISERVA LA PROPRIETÀ DEL PRESENTE DISEGNO CHE PERTANTO NON PUO' ESSERE NE' RIPRODOTTO NE' COMUNICATO A TERZI SENZA LA PREVENTIVA AUTORIZZAZIONE SCRITTA	
Land West of Woodford Road			DIM.
BESS			A3
Site Layout West Elevation Plan – Rev.16.01			DRAWING SCALE
DOCUMENT NAME			1:100
QQR-STO-020-08 Site Layout West Elevation Plan		DWG. N°	PAGE
		08	3 of 3

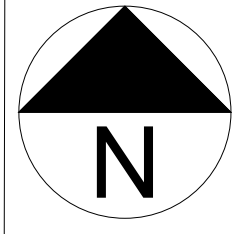



NORTH ELEVATION

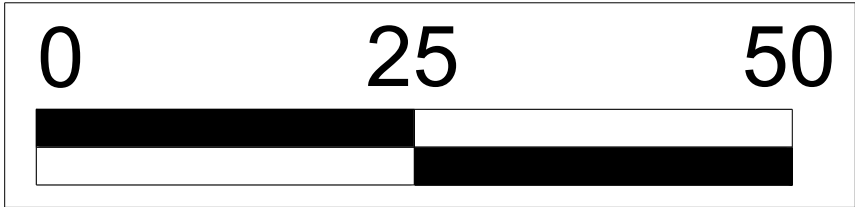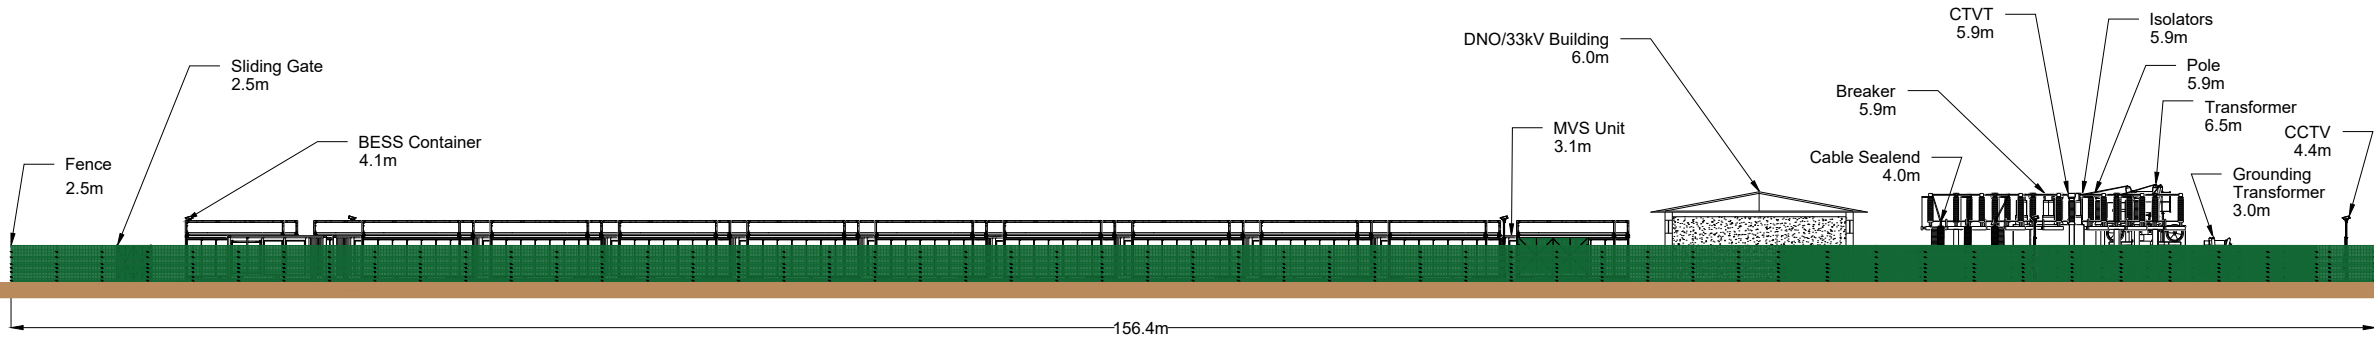


PLANNING ONLY		Queequeg Renewables, Ltd 2nd Floor, the Works, 14 Turnham Green Terrace Mews, W41QU London (UK)	
THIS DRAWING IS THE PROPERTY OF QUEEQUEG RENEWABLES LTD. IT IS LOANED UPON THE CONDITION THAT IT NOT TO BE USED IN ANY WAY DETRIMENTAL TO THEIR INTEREST OR TO BE REPRODUCED WITHOUT THEIR WRITTEN PERMISSION		PROPRIETÀ RISERVATA. A TERMINI DI LEGGE LA QUEEQUEG RENEWABLES LTD SI RISERVA LA PROPRIETÀ DEL PRESENTE DISEGNO CHE PERTANTO NON PUO' ESSERE NE' RIPRODOTTO NE' COMUNICATO A TERZI SENZA LA PREVENTIVA AUTORIZZAZIONE SCRITTA	
Land West of Woodford Road		DIM. A3	
BESS		DRAWING SCALE 1:500	
Site Layout Elevation Plan – Rev.16.01		PAGE 1 of 4	
DOCUMENT NAME QQR-STO-020-21 Site Layout Elevation Plan		DWG. N° 21	

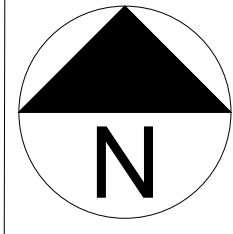



SOUTH ELEVATION

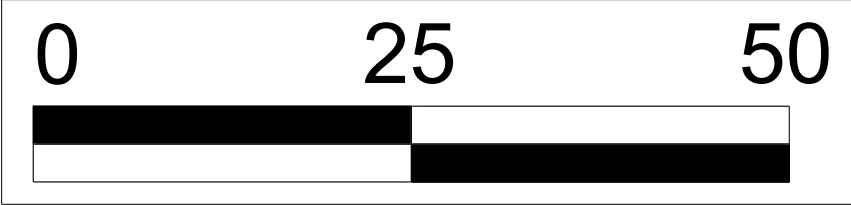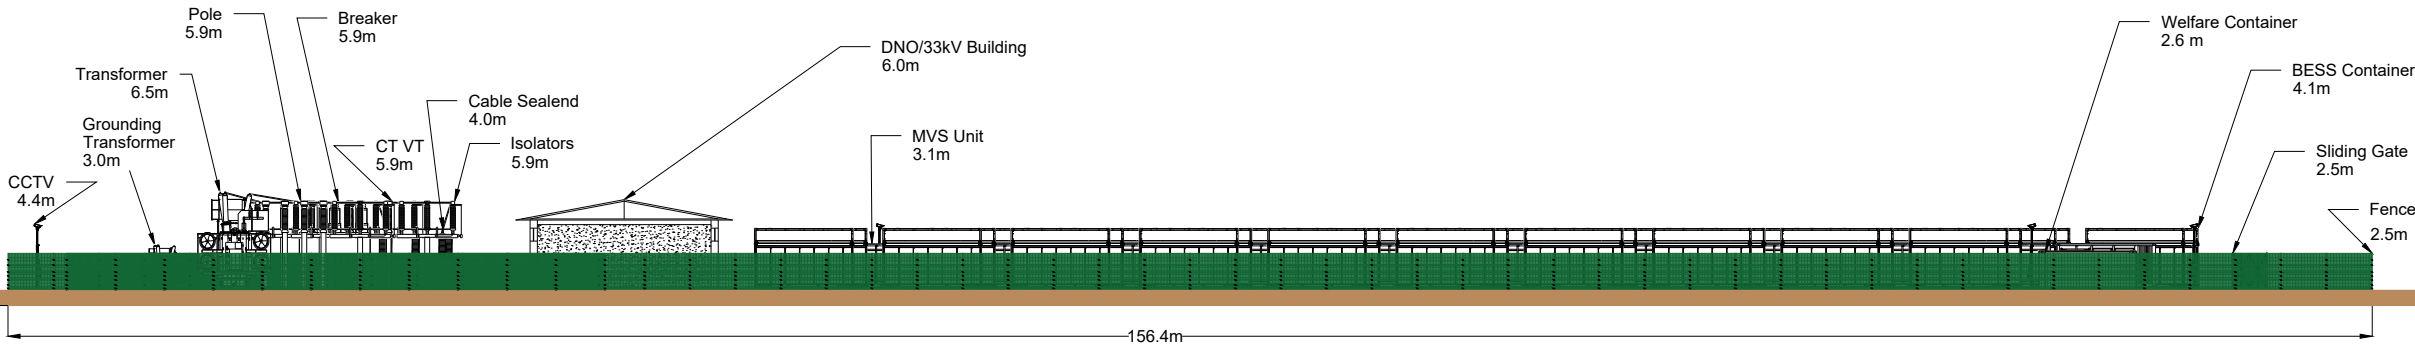

PLANNING ONLY		Queequeg Renewables, Ltd 2nd Floor, the Works, 14 Turnham Green Terrace Mews, W41QU London (UK)	
THIS DRAWING IS THE PROPERTY OF QUEEQUEG RENEWABLES LTD. IT IS LOANED UPON THE CONDITION THAT IT NOT TO BE USED IN ANY WAY DETRIMENTAL TO THEIR INTEREST OR TO BE REPRODUCED WITHOUT THEIR WRITTEN PERMISSION		PROPRIETÀ RISERVATA. A TERMINI DI LEGGE LA QUEEQUEG RENEWABLES LTD SI RISERVA LA PROPRIETÀ DEL PRESENTE DISEGNO CHE PERTANTO NON PUO' ESSERE NE' RIPRODOTTO NE' COMUNICATO A TERZI SENZA LA PREVENTIVA AUTORIZZAZIONE SCRITTA	
Land West of Woodford Road			DIM. A3
BESS			DRAWING SCALE
Site Layout Elevation Plan – Rev.16.01			1:500
DOCUMENT NAME		DWG. N°	PAGE
QQR-STO-020-21 Site Layout Elevation Plan		21	2 of 4

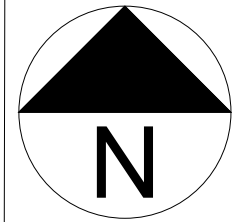


EAST ELEVATION

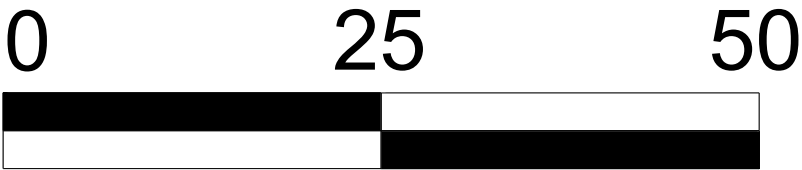
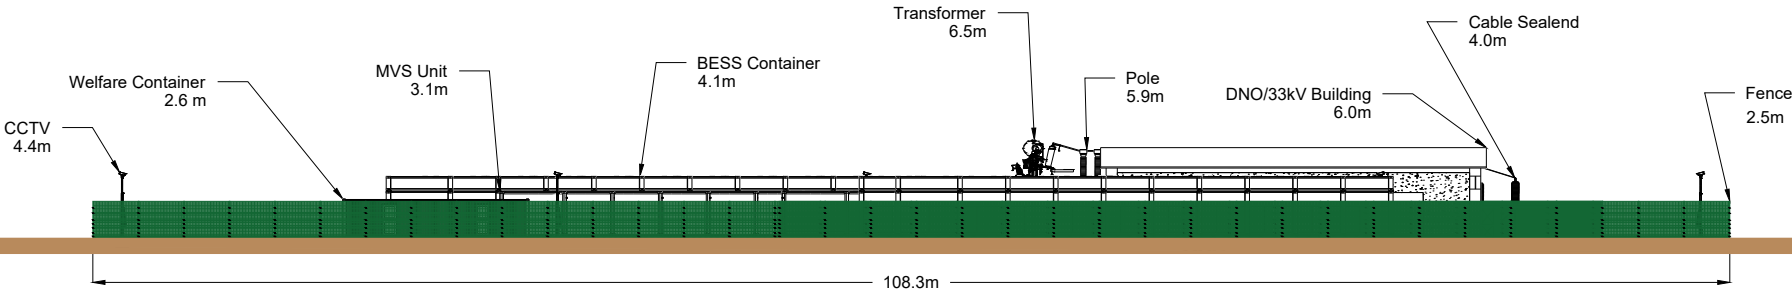


PLANNING ONLY		Queequeg Renewables, Ltd 2nd Floor, the Works, 14 Turnham Green Terrace Mews, W41QU London (UK)		
THIS DRAWING IS THE PROPERTY OF QUEEQUEG RENEWABLES LTD. IT IS LOANED UPON THE CONDITION THAT IT NOT TO BE USED IN ANY WAY DETRIMENTAL TO THEIR INTEREST OR TO BE REPRODUCED WITHOUT THEIR WRITTEN PERMISSION		PROPRIETÀ RISERVATA. A TERMINI DI LEGGE LA QUEEQUEG RENEWABLES LTD SI RISERVA LA PROPRIETÀ DEL PRESENTE DISEGNO CHE PERTANTO NON PUO' ESSERE NE' RIPRODOTTO NE' COMUNICATO A TERZI SENZA LA PREVENTIVA AUTORIZZAZIONE SCRITTA		
Land West of Woodford Road				
BESS				
Site Layout Elevation Plan – Rev16.01				
DOCUMENT NAME		DWG. N°		
QQR-STO-020-21 Site Layout Elevation Plan		21		

DIM.
A3
DRAWING SCALE
1:500
PAGE
3 of 4

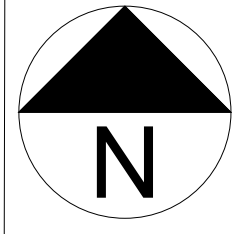

WEST ELEVATION

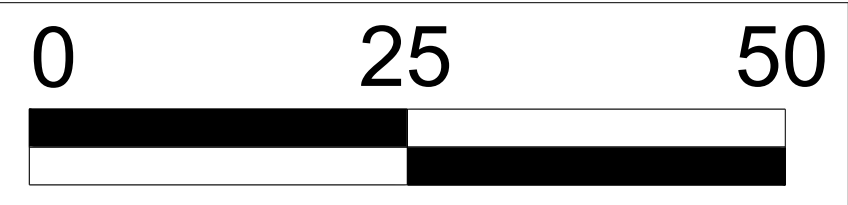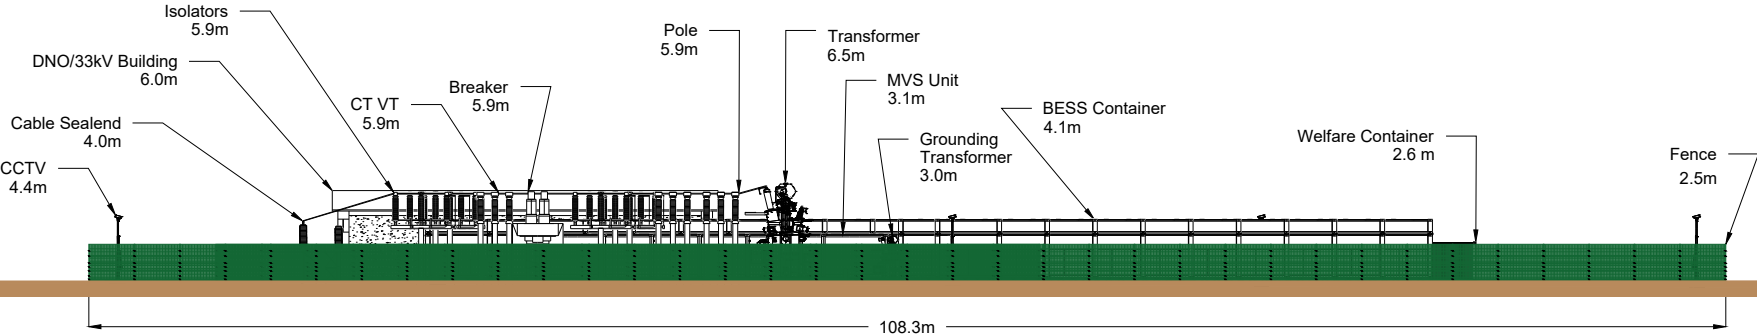

PLANNING ONLY		Queequeg Renewables, Ltd 2nd Floor, the Works, 14 Turnham Green Terrace Mews, W41QU London (UK)		
THIS DRAWING IS THE PROPERTY OF QUEEQUEG RENEWABLES LTD. IT IS LOANED UPON THE CONDITION THAT IT NOT TO BE USED IN ANY WAY DETRIMENTAL TO THEIR INTEREST OR TO BE REPRODUCED WITHOUT THEIR WRITTEN PERMISSION		PROPRIETÀ RISERVATA. A TERMINI DI LEGGE LA QUEEQUEG RENEWABLES LTD SI RISERVA LA PROPRIETÀ DEL PRESENTE DISEGNO CHE PERTANTO NON PUO' ESSERE NE' RIPRODOTTO NE' COMUNICATO A TERZI SENZA LA PREVENTIVA AUTORIZZAZIONE SCRITTA		
Land West of Woodford Road				DIM.
BESS				A3
Site Layout Elevation Plan – Rev.16.01				DRAWING SCALE
DOCUMENT NAME		DWG. N°		1:500
QQR–STO–020–21 Site Layout Elevation Plan		21		PAGE
				4 of 4


PLAN

Rear View


Side View




Front View

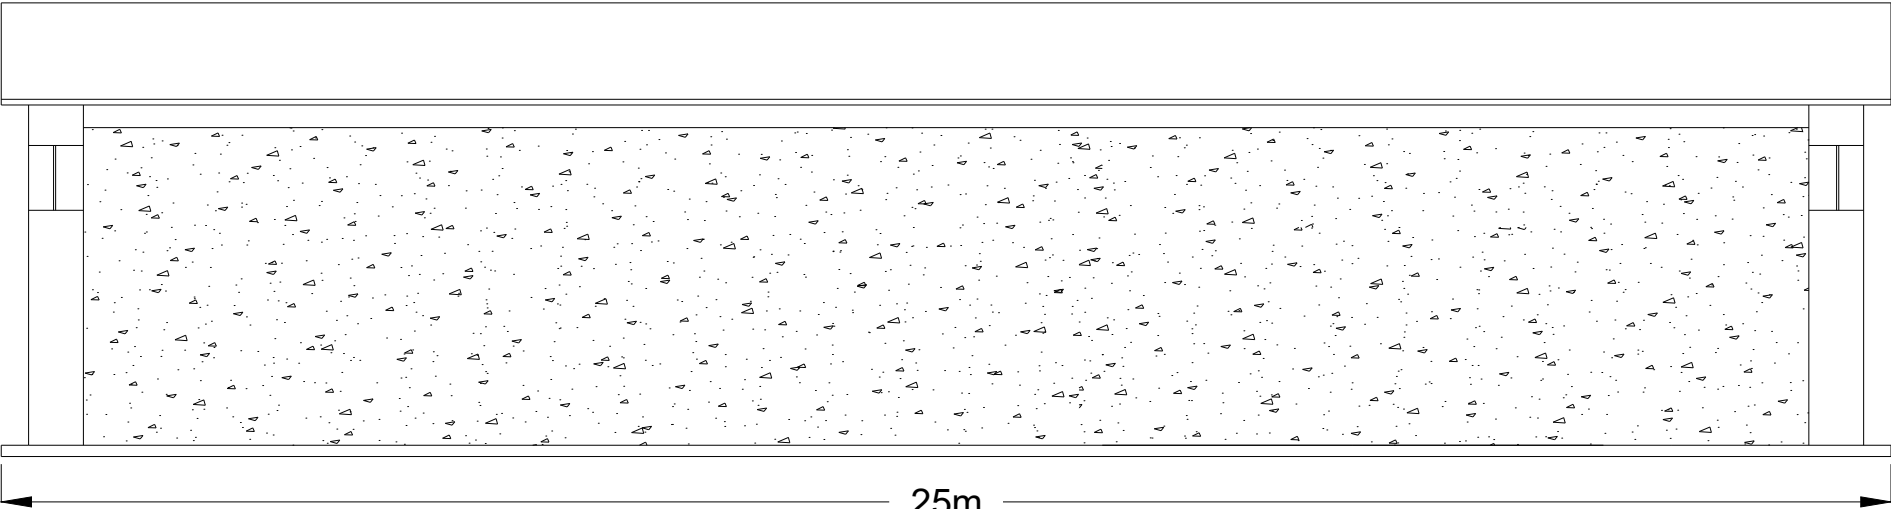


FRONT

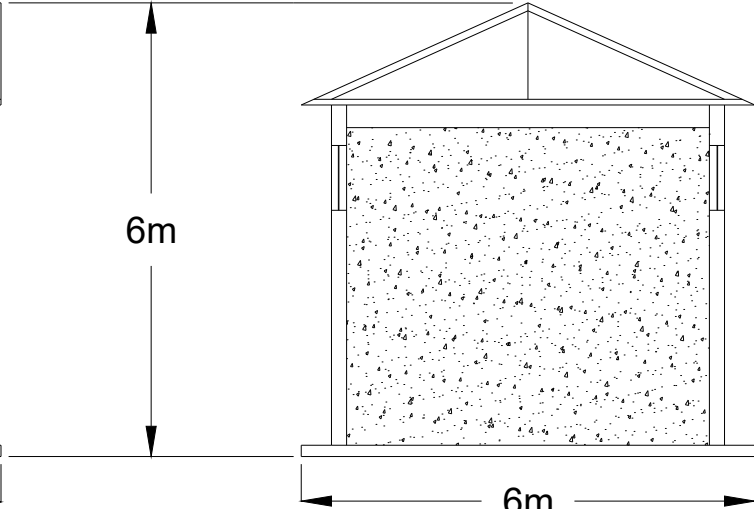

SIDE

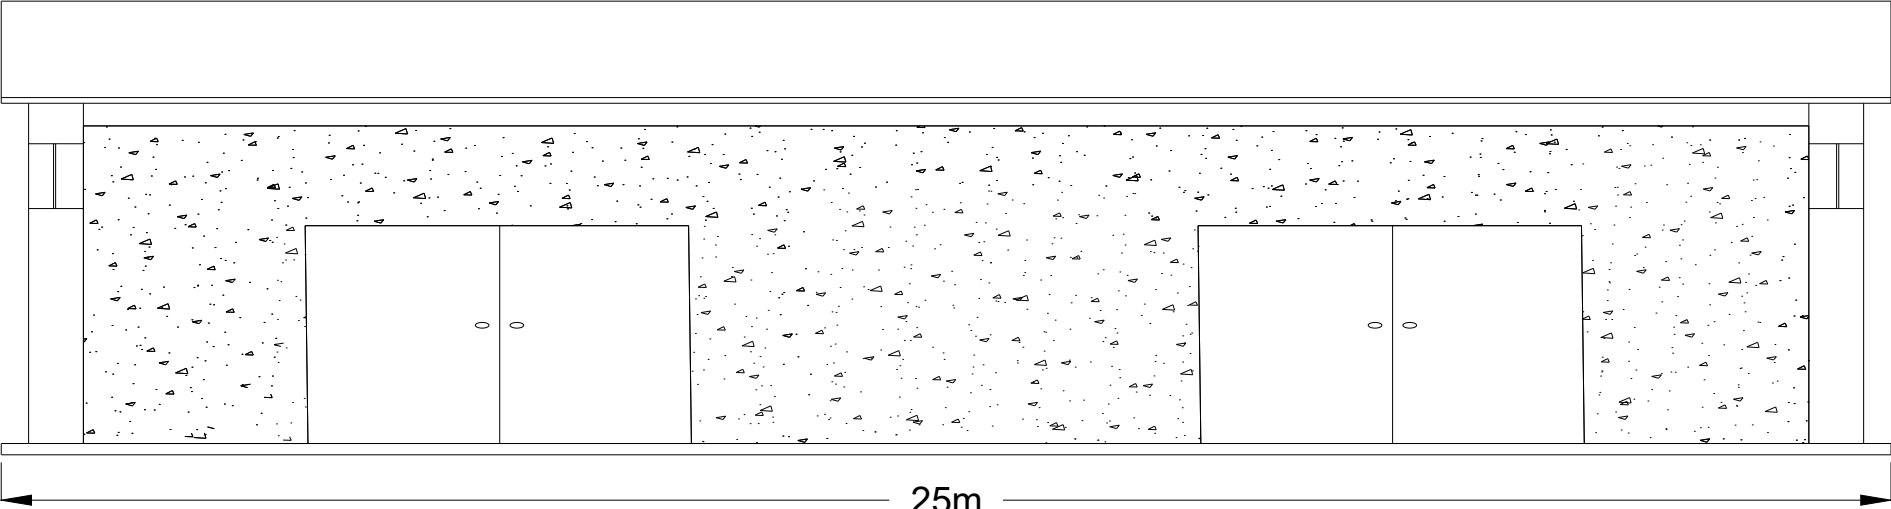

REAR

 


PLANNING ONLY		Queequeg Renewables, Ltd 2nd Floor, the Works, 14 Turnham Green Terrace Mews, W41QU London (UK)		
THIS DRAWING IS THE PROPERTY OF QUEEQUEG RENEWABLES LTD. IT IS LOANED UPON THE CONDITION THAT IT NOT TO BE USED IN ANY WAY DETRIMENTAL TO THEIR INTEREST OR TO BE REPRODUCED WITHOUT THEIR WRITTEN PERMISSION		PROPRIETÀ RISERVATA. A TERMINI DI LEGGE LA QUEEQUEG RENEWABLES LTD SI RISERVA LA PROPRIETÀ DEL PRESENTE DISEGNO CHE PERTANTO NON PUO' ESSERE NE' RIPRODOTTO NE' COMUNICATO A TERZI SENZA LA PREVENTIVA AUTORIZZAZIONE SCRITTA		
Land West of Woodford Road				DIM.
BESS				A3
33kV/DNO Compound Building Elevation Plan – Rev.16.01				DRAWING SCALE
DOCUMENT NAME				1:100
QQR–STO–020–09 33kV/DNO Compound Building Elevation Plan				PAGE
				1 of 1

Back View



3.5m

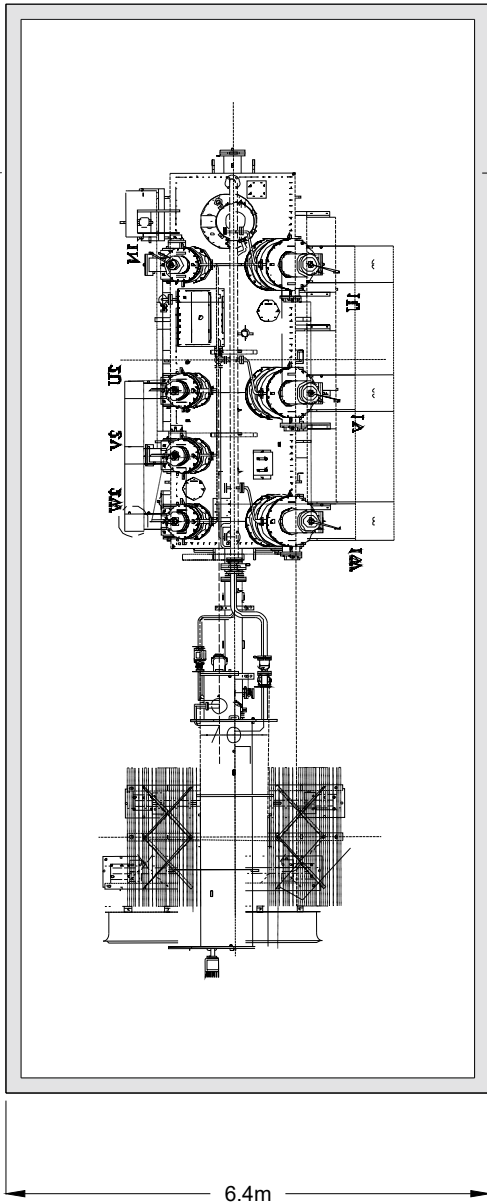

6.4m

Front View




PLAN

Side View 1




5.1m

Side View 2

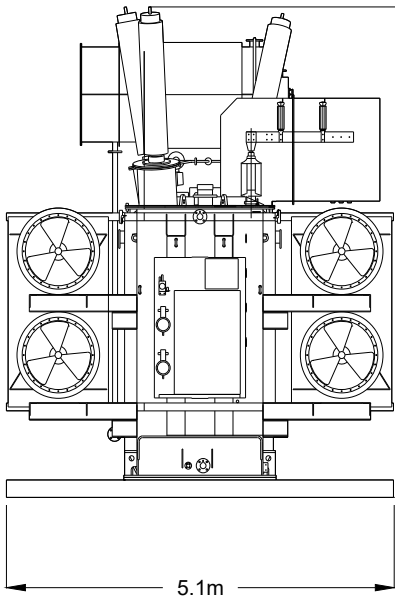

5.1m


SIDE 1

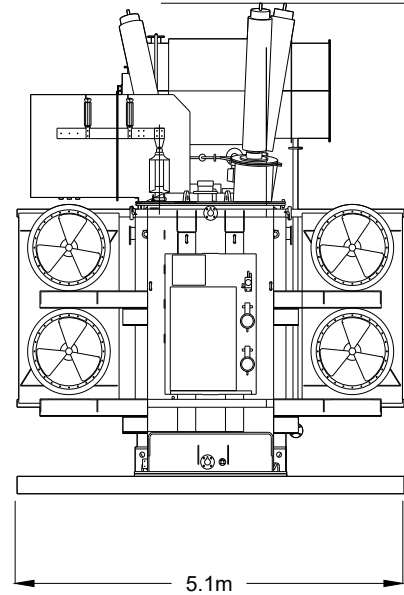

5.1m

SIDE 2


6.5m

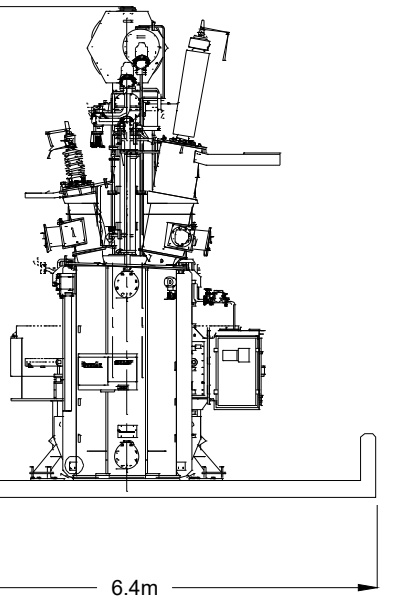

6.4m

FRONT

6.5m

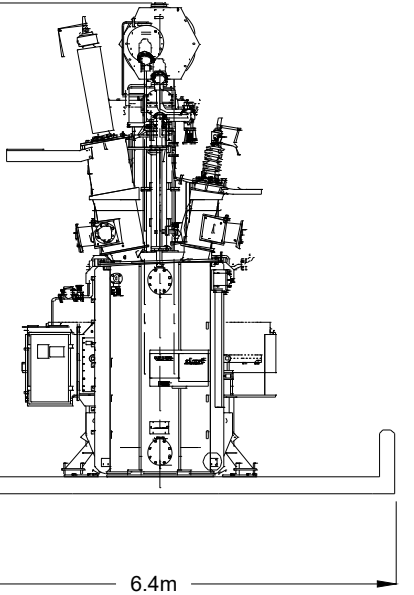

6.4m

BACK



PLANNING ONLY

Queequeg Renewables, Ltd
2nd Floor, the Works,
14 Turnham Green Terrace Mews,
W410U London (UK)



THIS DRAWING IS THE PROPERTY OF QUEEQUEG RENEWABLES LTD. IT IS LOANED UPON THE CONDITION THAT IT NOT TO BE USED IN ANY WAY DETRIMENTAL TO THEIR INTEREST OR TO BE REPRODUCED WITHOUT THEIR WRITTEN PERMISSION. PROPRIETÀ RISERVATA. A TERMINI DI LEGGE LA QUEEQUEG RENEWABLES LTD SI RISERVA LA PROPRIETÀ DEL PRESENTE DISEGNO CHE PERTANTO NON PUO' ESSERE NE' RIPRODOTTO NE' COMUNICATO A TERZI SENZA LA PREVENTIVA AUTORIZZAZIONE SCRITTA.

Land West of Woodford Road

BESS

Transformer Elevation Plan - Rev.16.01

DOCUMENT NAME

QQR-STO-020-10 Transformer Elevation Plan

DWG. N°

10

DIM.



A3

DRAWING SCALE


1:100

PAGE


1 of 1

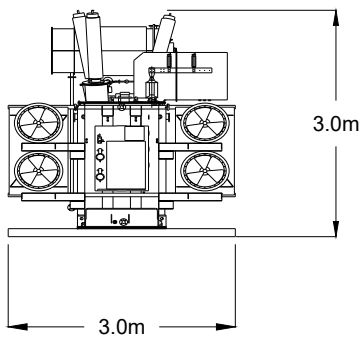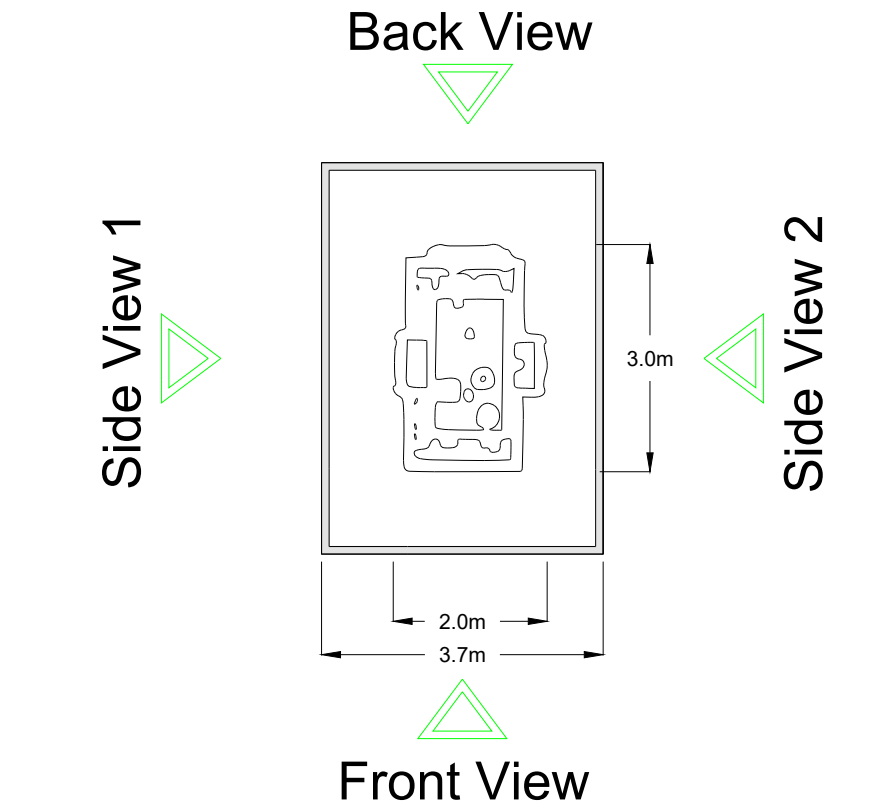


SIDE 1

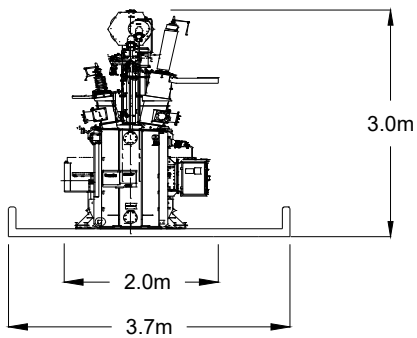

FRONT

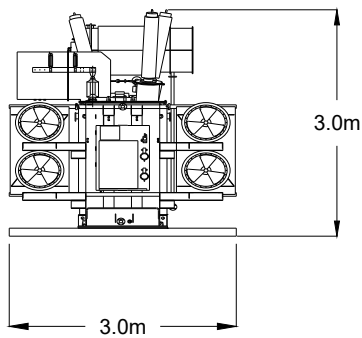

SIDE 2


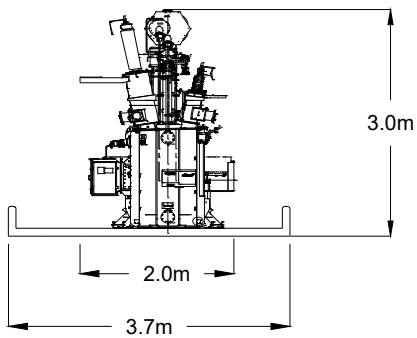


BACK

PLANNING ONLY		Queequeg Renewables, Ltd 2nd Floor, the Works, 14 Turnham Green Terrace Mews, W41QU London (UK)	
THIS DRAWING IS THE PROPERTY OF QUEEQUEG RENEWABLES LTD. IT IS LOANED UPON THE CONDITION THAT IT NOT TO BE USED IN ANY WAY DETRIMENTAL TO THEIR INTEREST OR TO BE REPRODUCED WITHOUT THEIR WRITTEN PERMISSION		PROPRIETÀ RISERVATA. A TERMINI DI LEGGE LA QUEEQUEG RENEWABLES LTD SI RISERVA LA PROPRIETÀ DEL PRESENTE DISEGNO CHE PERTANTO NON PUO' ESSERE NE' RIPRODOTTO NE' COMUNICATO A TERZI SENZA LA PREVENTIVA AUTORIZZAZIONE SCRITTA	
Land West of Woodford Road			DIM.
BESS			A3
Grounding Transformer Elevation Plan – Rev.16.01			DRAWING SCALE
DOCUMENT NAME			1:100
DWG. N°		PAGE	
QQR-STO-020-11 Grounding Transformer Elevation Plan		11	
		1 of 1	

PLAN


Rear View

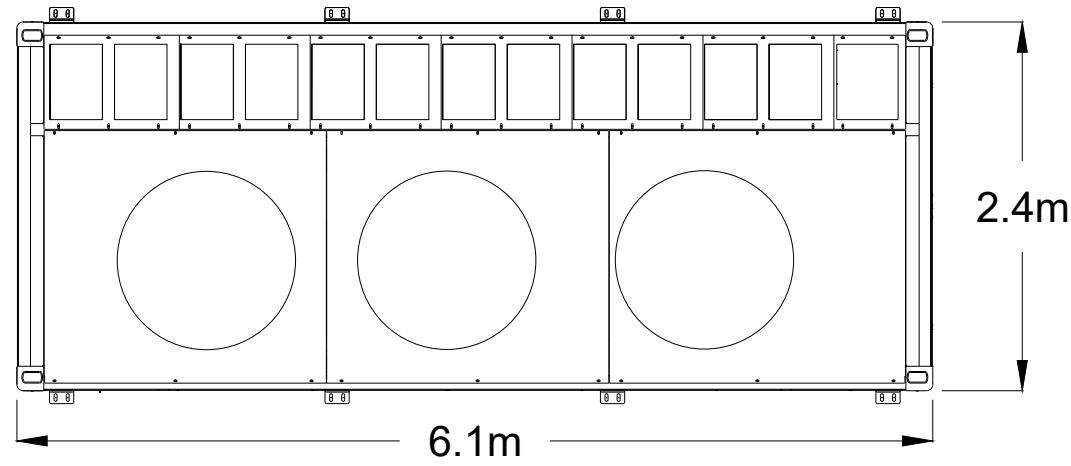 


Front View




FRONT

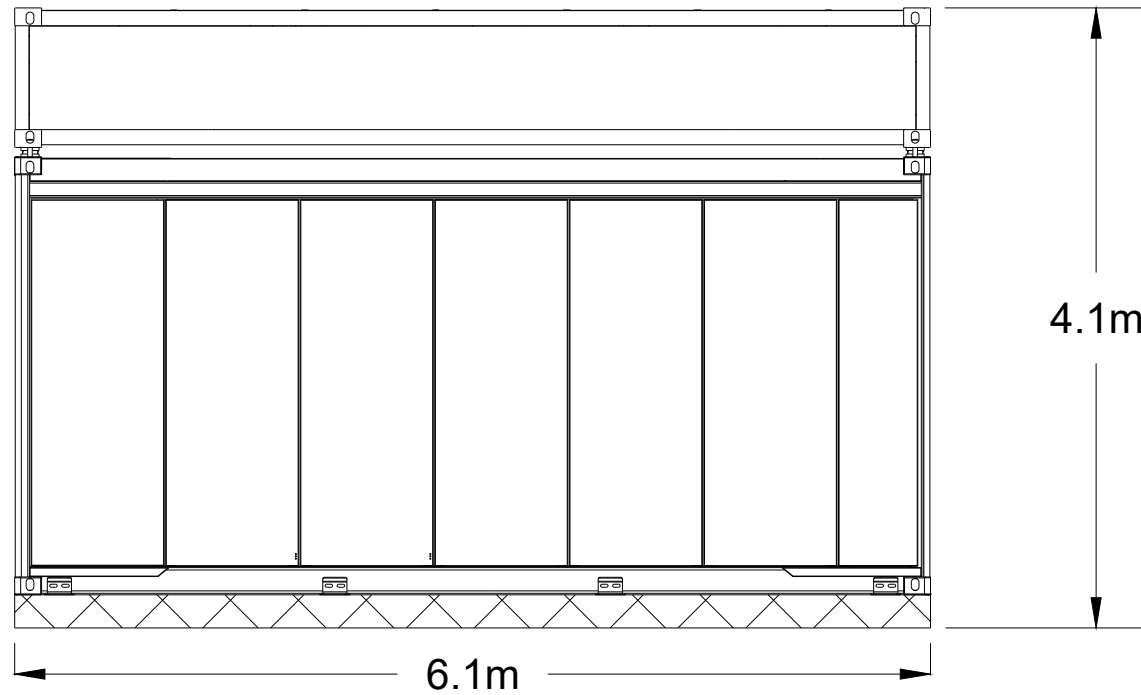

SIDE

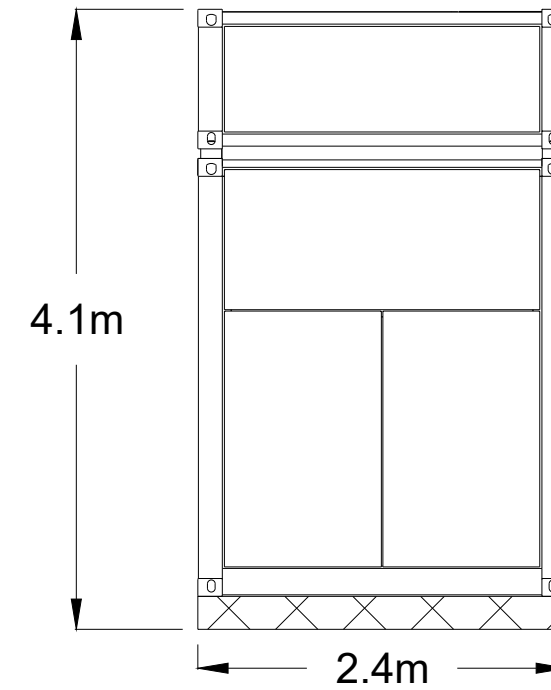

REAR

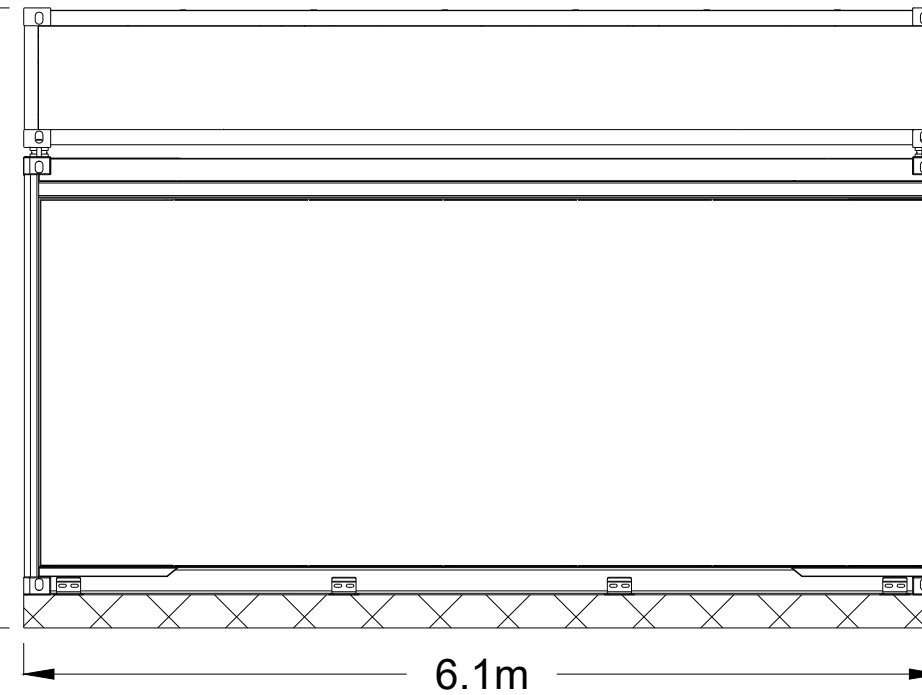


PLANNING ONLY		Queequeg Renewables, Ltd 2nd Floor, the Works, 14 Turnham Green Terrace Mews, W41QU London (UK)	
THIS DRAWING IS THE PROPERTY OF QUEEQUEG RENEWABLES LTD. IT IS LOANED UPON THE CONDITION THAT IT NOT TO BE USED IN ANY WAY DETRIMENTAL TO THEIR INTEREST OR TO BE REPRODUCED WITHOUT THEIR WRITTEN PERMISSION		PROPRIETÀ RISERVATA. A TERMINI DI LEGGE LA QUEEQUEG RENEWABLES LTD SI RISERVA LA PROPRIETÀ DEL PRESENTE DISEGNO CHE PERTANTO NON PUO' ESSERE NE' RIPRODOTTO NE' COMUNICATO A TERZI SENZA LA PREVENTIVA AUTORIZZAZIONE SCRITTA	
Land West of Woodford Road			
BESS			
BESS Container Elevation Plan – Rev.16.01			DIM. A3 DRAWING SCALE 1:50
DOCUMENT NAME		DWG. N°	PAGE
QQR-STO-020-13 BESS Container Elevation Plan		13	1 of 1

PLAN


Rear View

Side

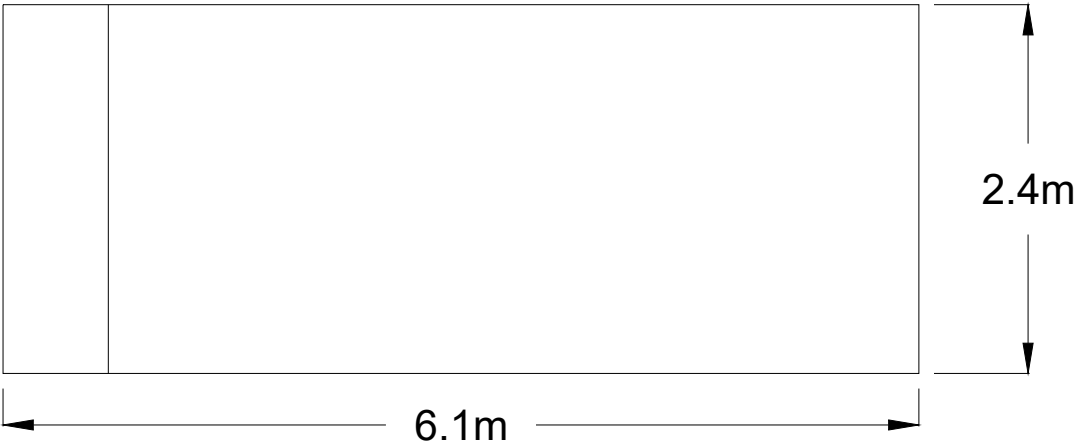


Front View



FRONT

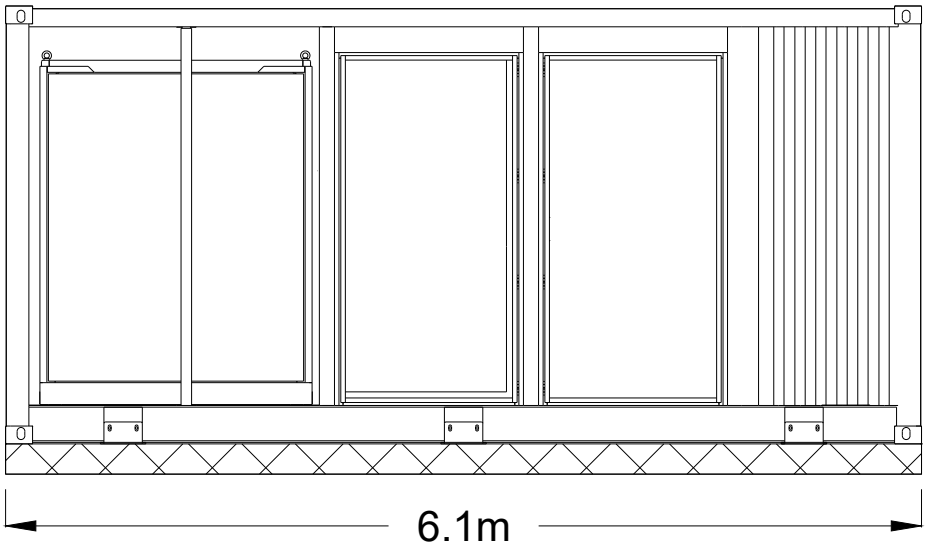



SIDE

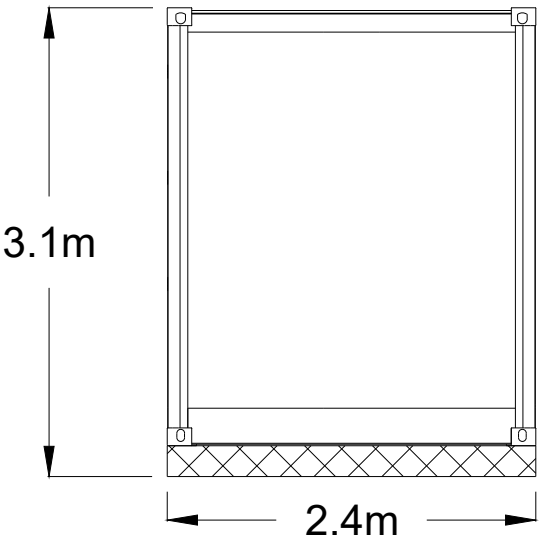


BACK

 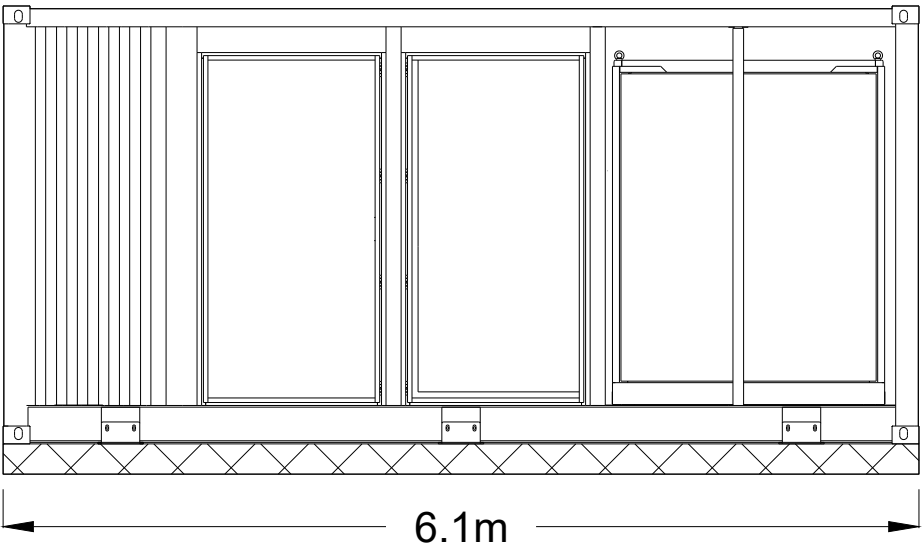


PLANNING ONLY		Queequeg Renewables, Ltd 2nd Floor, the Works, 14 Turnham Green Terrace Mews, W41QU London (UK)	
THIS DRAWING IS THE PROPERTY OF QUEEQUEG RENEWABLES LTD. IT IS LOANED UPON THE CONDITION THAT IT NOT TO BE USED IN ANY WAY DETRIMENTAL TO THEIR INTEREST OR TO BE REPRODUCED WITHOUT THEIR WRITTEN PERMISSION		PROPRIETÀ RISERVATA. A TERMINI DI LEGGE LA QUEEQUEG RENEWABLES LTD SI RISERVA LA PROPRIETÀ DEL PRESENTE DISEGNO CHE PERTANTO NON PUO' ESSERE NE' RIPRODOTTO NE' COMUNICATO A TERZI SENZA LA PREVENTIVA AUTORIZZAZIONE SCRITTA	
Land West of Woodford Road			
BESS			
BESS MVS Unit Elevation Plan – Rev.16.01			
DOCUMENT NAME		DWG. N°	PAGE
QQR-STO-020-14 BESS MVS Unit Elevation Plan		14	1 of 1

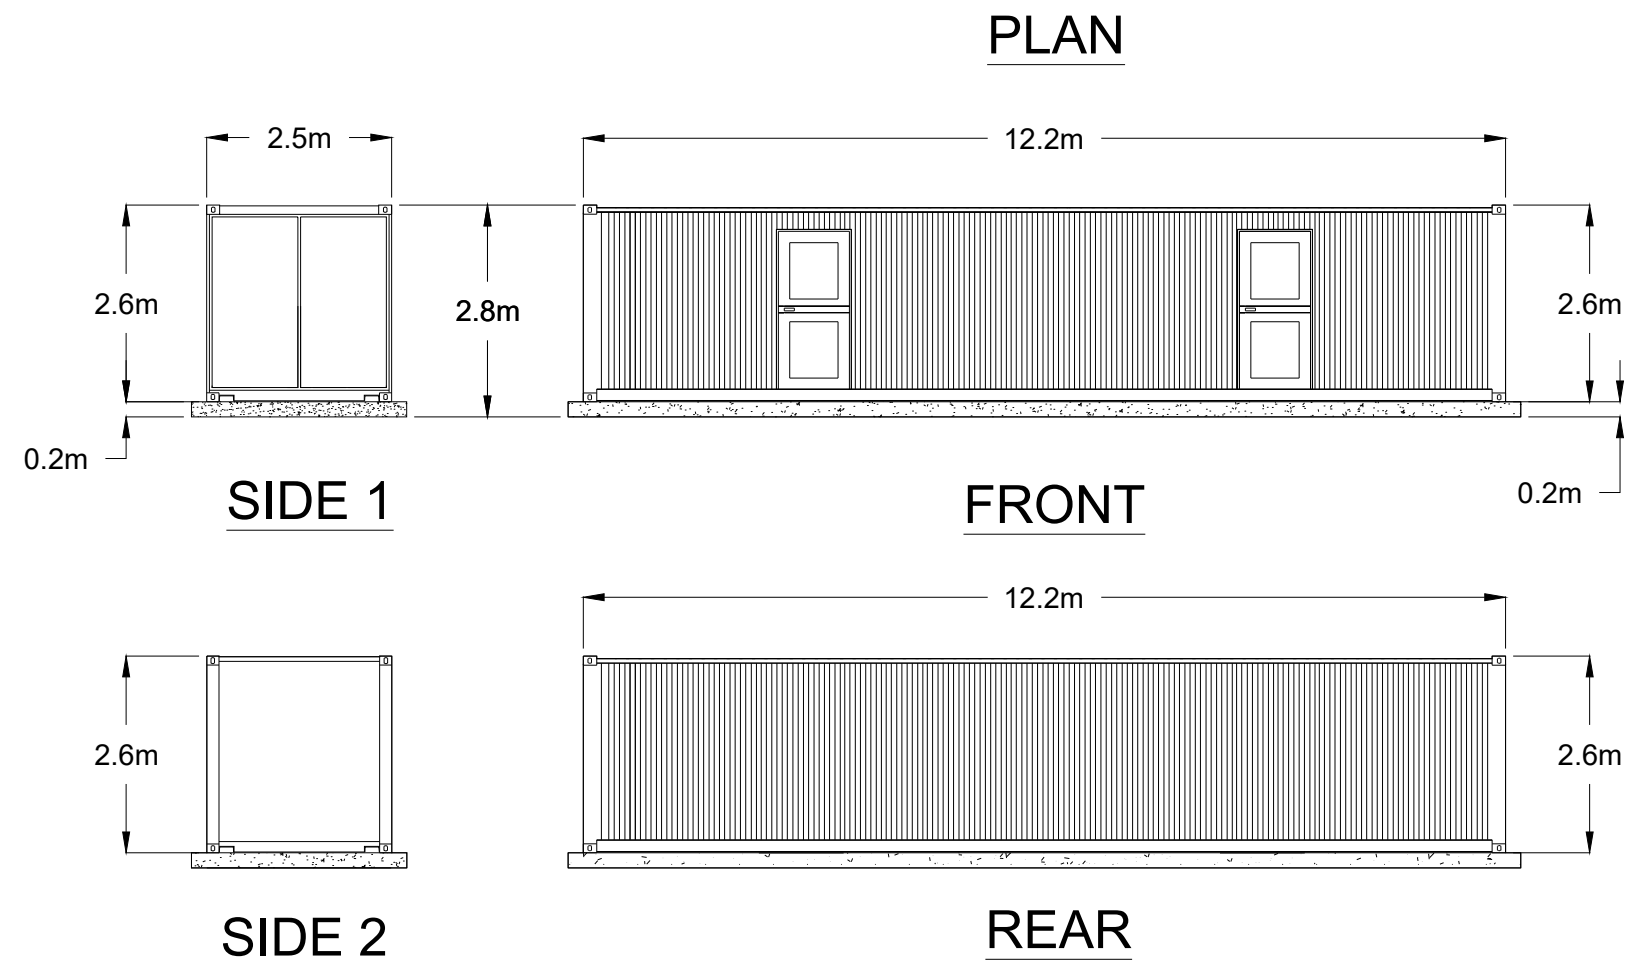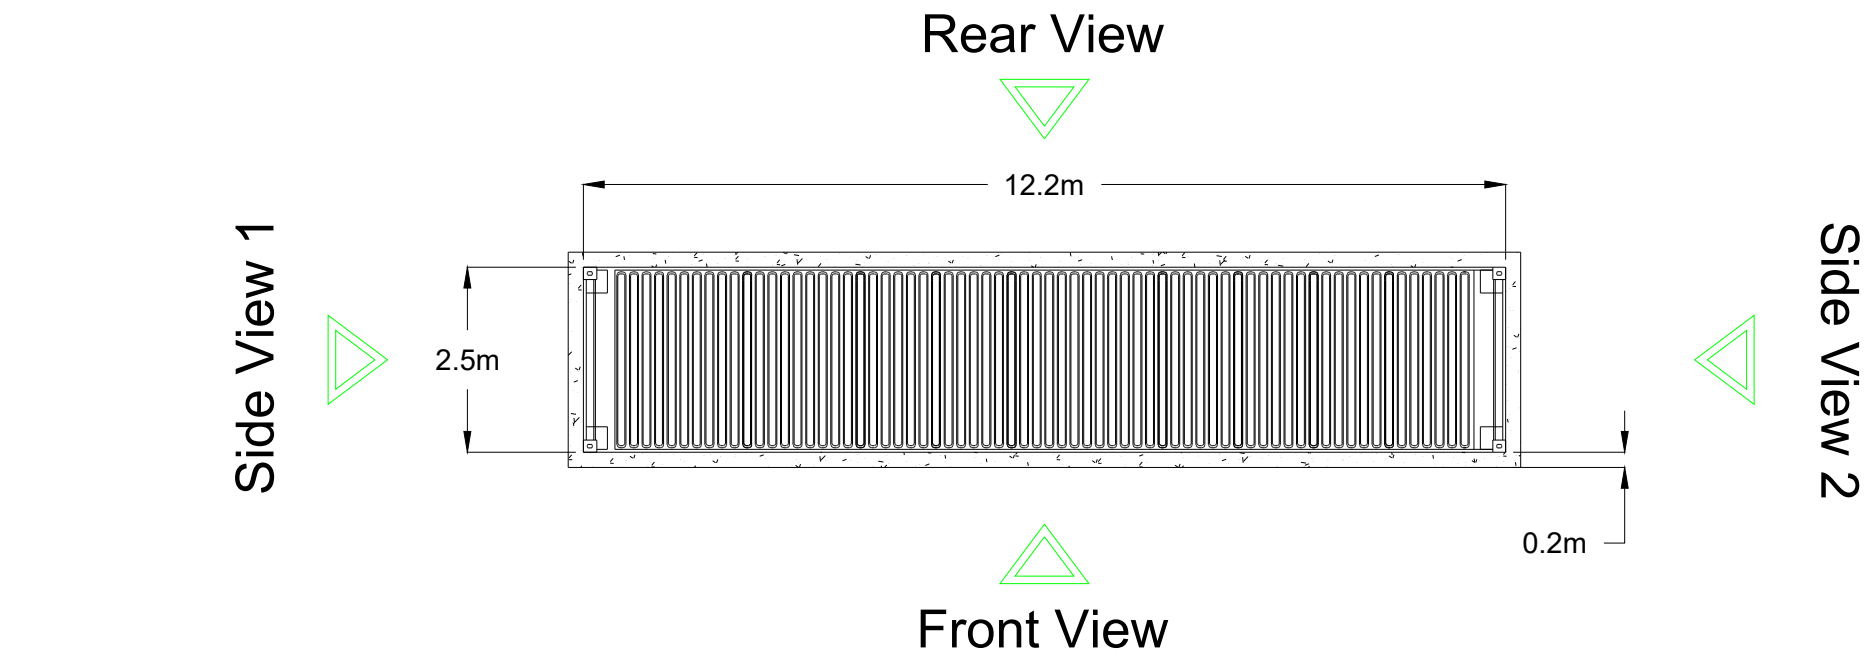

PLANNING ONLY		Queequeg Renewables, Ltd 2nd Floor, the Works, 14 Turnham Green Terrace Mews, W41QU London (UK)	
THIS DRAWING IS THE PROPERTY OF QUEEQUEG RENEWABLES LTD. IT IS LOANED UPON THE CONDITION THAT IT NOT TO BE USED IN ANY WAY DETRIMENTAL TO THEIR INTEREST OR TO BE REPRODUCED WITHOUT THEIR WRITTEN PERMISSION		PROPRIETÀ RISERVATA. A TERMINI DI LEGGE LA QUEEQUEG RENEWABLES LTD SI RISERVA LA PROPRIETÀ DEL PRESENTE DISEGNO CHE PERTANTO NON PUO' ESSERE NE' RIPRODOTTO NE' COMUNICATO A TERZI SENZA LA PREVENTIVA AUTORIZZAZIONE SCRITTA	
Land West of Woodford Road			
BESS			
Welfare Container Elevation Plan – Rev.16.01			
DOCUMENT NAME	DWG. N°		DIM. A3 DRAWING SCALE 1:100 PAGE 1 of 1
QQR-STO-020-16 Welfare Container Elevation Plan	16		

 

CCTV Layout Plan Indication

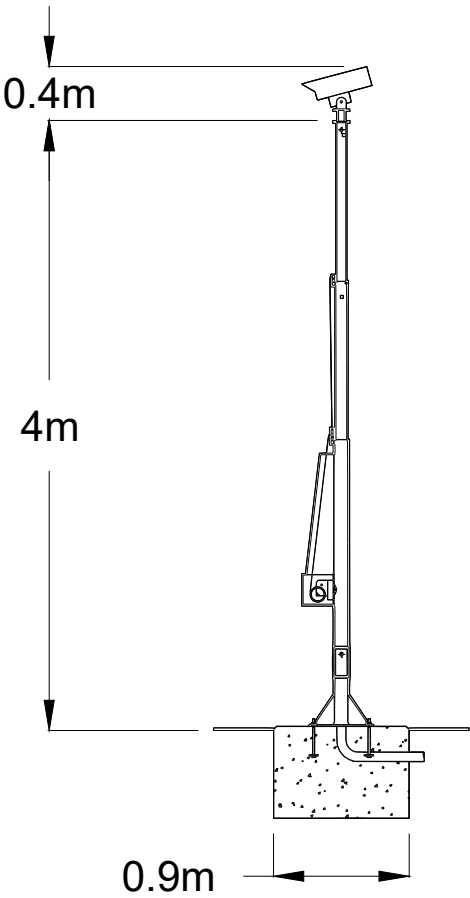

CCTV Standalone



PLANNING ONLY		Queequeg Renewables, Ltd 2nd Floor, the Works, 14 Turnham Green Terrace Mews, W41QU London (UK)	
THIS DRAWING IS THE PROPERTY OF QUEEQUEG RENEWABLES LTD. IT IS LOANED UPON THE CONDITION THAT IT NOT TO BE USED IN ANY WAY DETRIMENTAL TO THEIR INTEREST OR TO BE REPRODUCED WITHOUT THEIR WRITTEN PERMISSION		PROPRIETÀ RISERVATA. A TERMINI DI LEGGE LA QUEEQUEG RENEWABLES LTD SI RISERVA LA PROPRIETÀ DEL PRESENTE DISEGNO CHE PERTANTO NON PUO' ESSERE NE' RIPRODOTTO NE' COMUNICATO A TERZI SENZA LA PREVENTIVA AUTORIZZAZIONE SCRITTA	
Land West of Woodford Road			DIM.
BESS			A3
CCTV pole/camera Elevation Plan – Rev.16.01			DRAWING SCALE
DOCUMENT NAME			1:50
QQR-STO-020-15 CCTV pole/camera Elevation Plan		DWG. N°	PAGE
		15	1 of 1