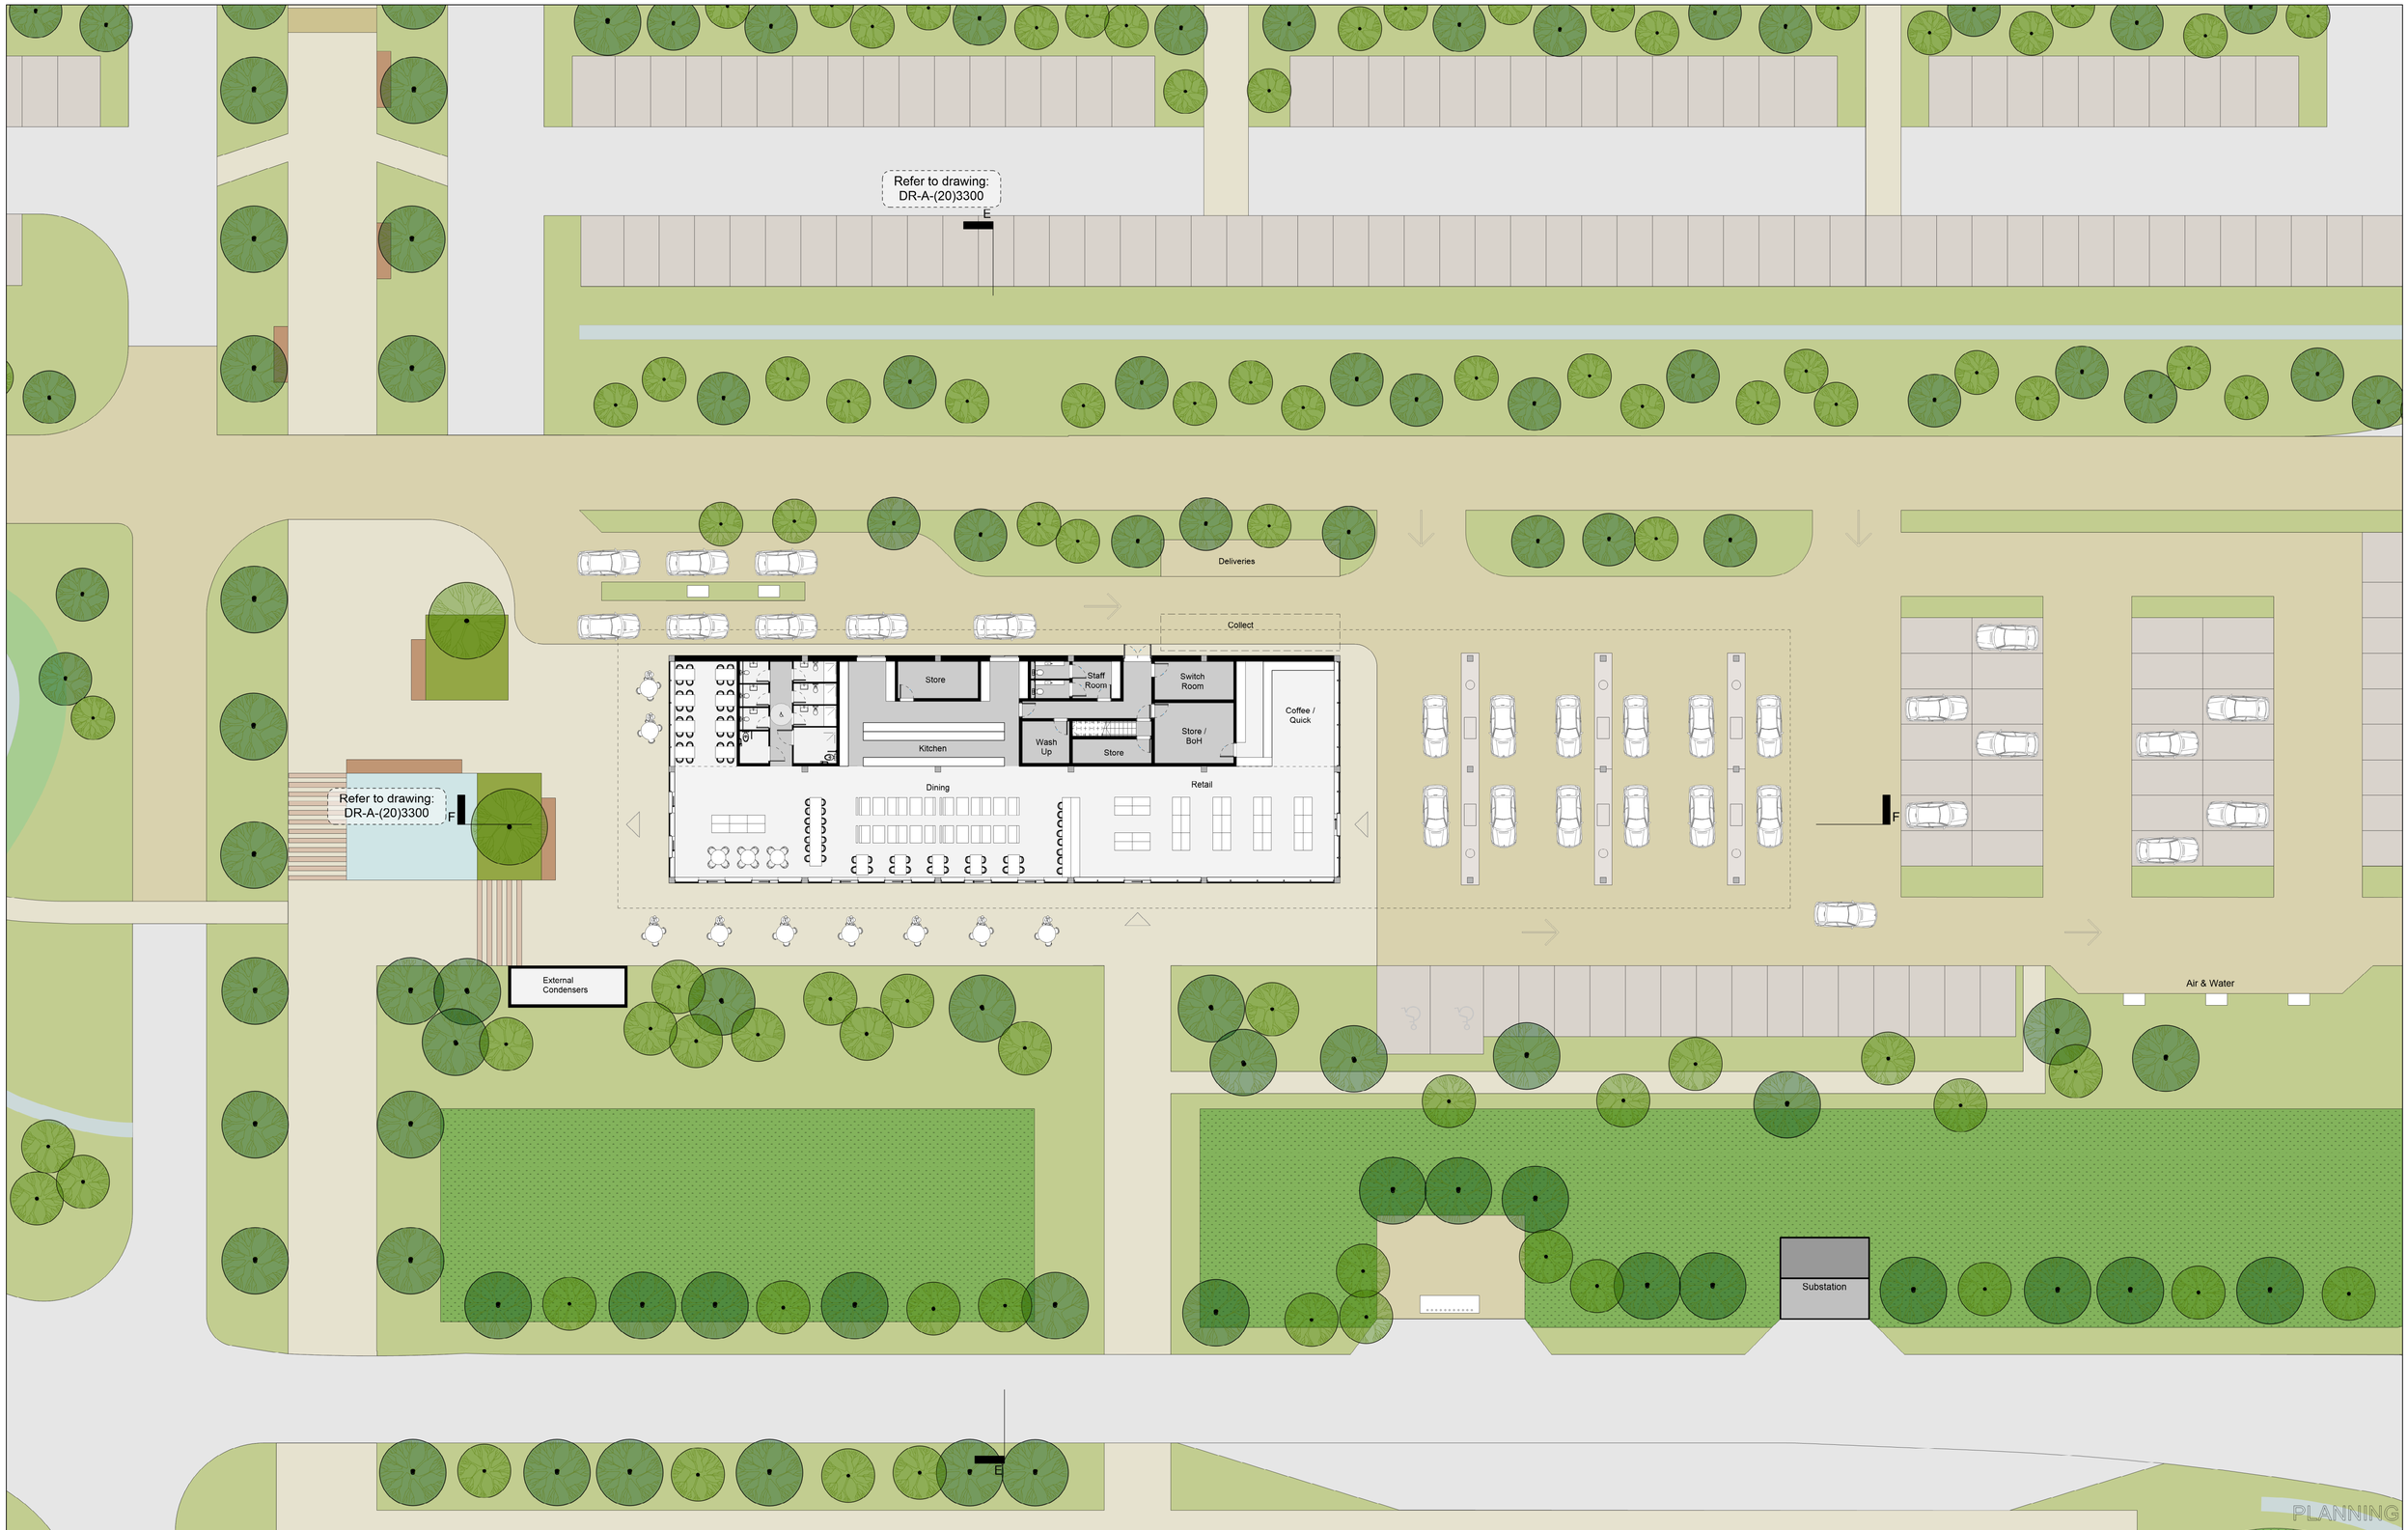

NOTES:
DIMENSIONS NOT TO BE SCALED FROM THIS DRAWING. CONTRACTORS TO NOTIFY ARCHITECTS OF SITE VARIATIONS AFFECTING INFORMATION ON THIS DRAWING. THIS DRAWING IS COPYRIGHT OF GLENN HOWELLS ARCHITECTS.

INTERNAL LAYOUTS ARE SHOWN FOR ILLUSTRATIVE PURPOSES ONLY

KEY

Date	Rev	By	Details
14.12.21	P01	JF	ISSUED FOR PLANNING

0 10m 20m

N

LOCATION KEY

Glenn Howells Architects
321 Bradford St, Digbeth, Birmingham, B5 6ET
Tel. 0121 666 7640 F. 0121 666 7641
mail@glennhowells.co.uk

Date	Scale	Checked
14.12.21	1:200@A1	RK
Project Ref.	Drawing No.	Revision
2237	00-DR-A-(20)3100	P01

Drawing Title
Fuel Barn - L00 GA Plan

Project
Tatton Motorway Service Area

Client
Tatton Services