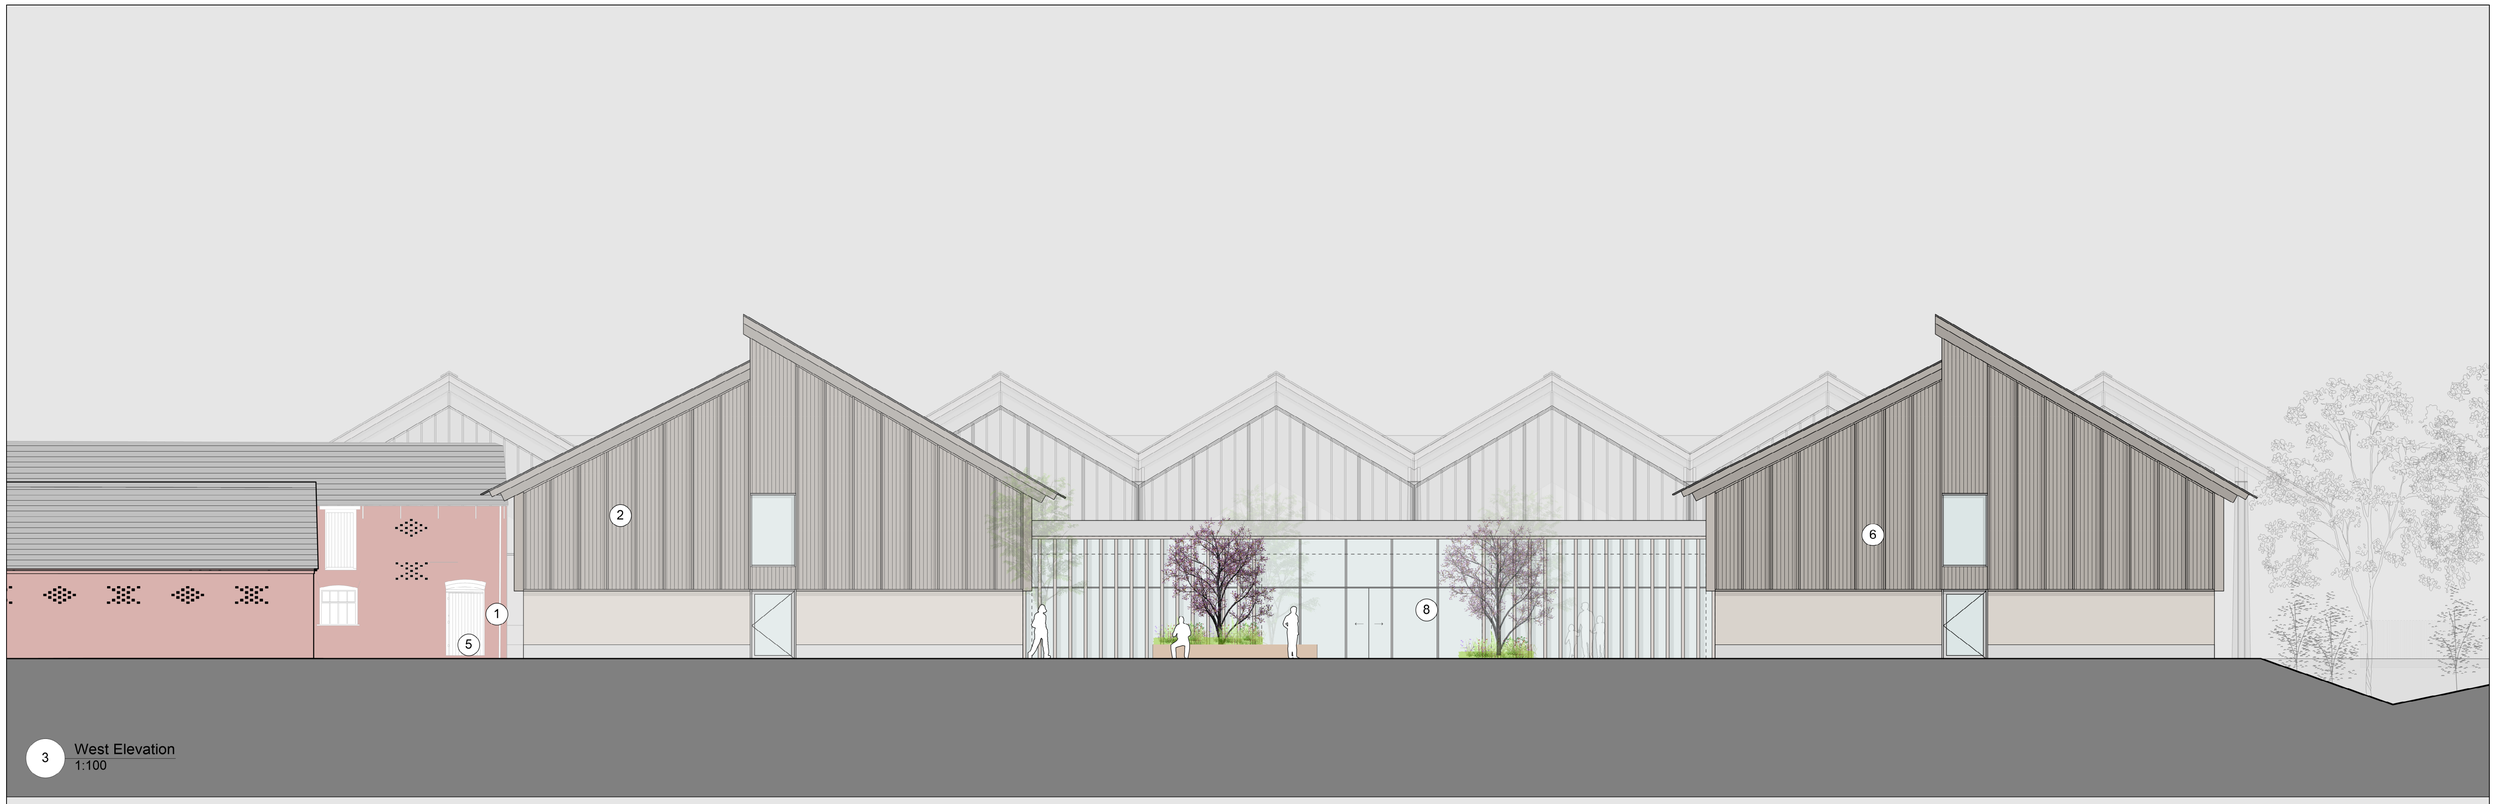

3 West Elevation
1:100

2 East Elevation
1:100

NOTES:
DIMENSIONS NOT TO BE SCALED FROM THIS DRAWING. CONTRACTORS TO NOTIFY ARCHITECTS OF SITE VARIATIONS AFFECTING INFORMATION ON THIS DRAWING. THIS DRAWING IS COPYRIGHT OF GLENN HOWELLS ARCHITECTS.

INTERNAL LAYOUTS ARE SHOWN FOR ILLUSTRATIVE PURPOSES ONLY

KEY: INDICATIVE MATERIALS

1. Rammed Earth
2. Timber Rainscreen Panels
3. Standing Seam Zinc
4. Thin Film PV
5. Concrete Plinth
6. Aluminium PPC Composite Windows / Doors
7. Aluminium Curtain Wall
8. Timber Brise Soleil

Date	Rev	By	Details
14.12.21	P01	JF	ISSUED FOR PLANNING
13.01.23	P02	JF	PLANNING AMENDMENTS
27.01.23	P03	CQ	PLANNING AMENDMENTS

0 5m 10m

LOCATION KEY

Glenn Howells Architects
321 Bradford St, Digbeth, Birmingham, B5 6ET
Tel. 0121 666 7640 F. 0121 666 7641
mail@glennhowells.co.uk

Date	Scale	Checked
14.12.21	1:100@A1	RK
Project Ref.	**Drawing No.**	**Revision**
2237	ZZ-DR-A-(20)2201	P03

Drawing Title
Hotel - West and East Elevation

Project
Tatton Motorway Service Area

Client
Tatton Services