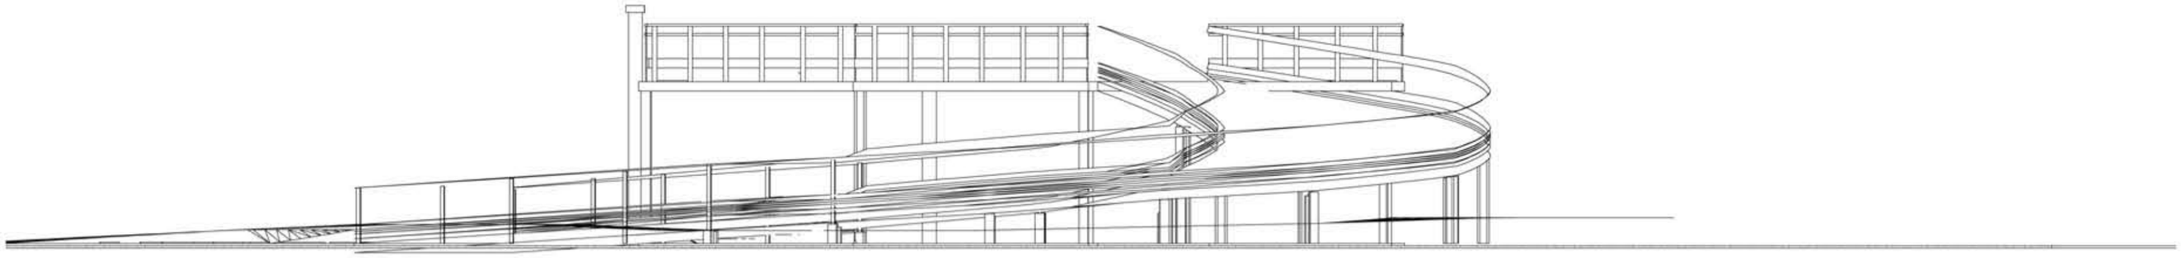

Elevation from south

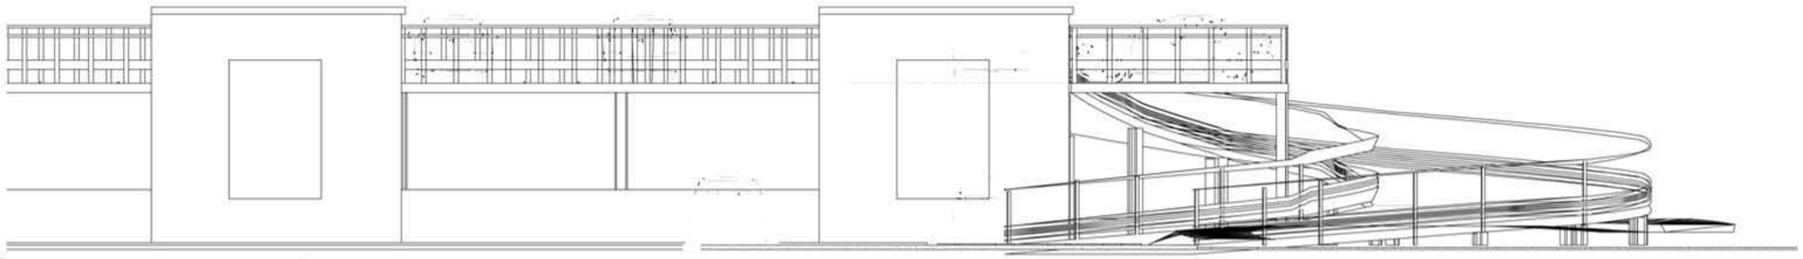

Elevation from west

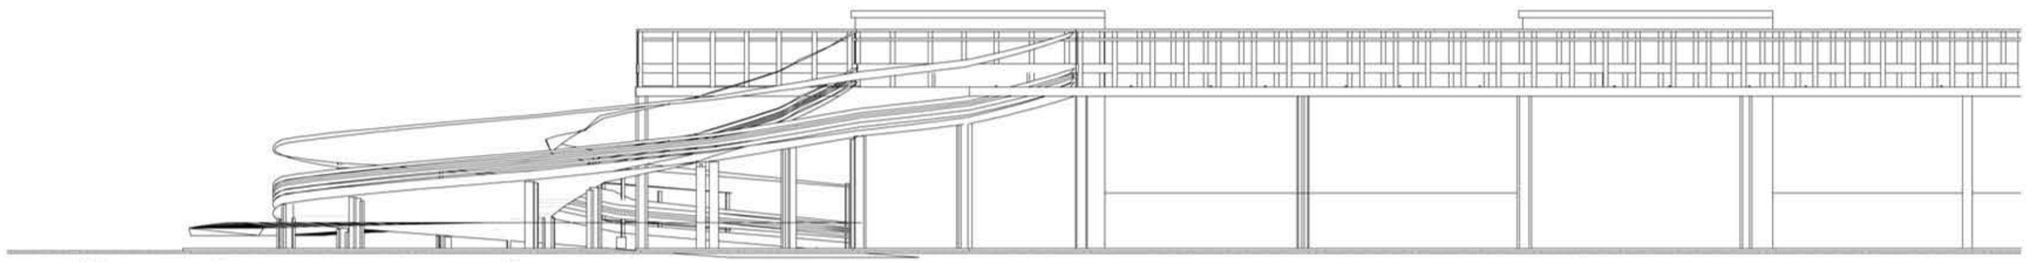

Elevation from east

REVISIONS

Baldwin Design Consultancy Limited
Town Farm,
17 Orford Close,
Golborne,
Warrington,
Cheshire.
WA3 3WP
Tel: 01942 719513
Mob: 07773343602
e-mail: graham.baldwin@bdc.gb.com

Drawing:
Car Park Deck -
Proposed Eles and Sections

No.
MH-KW-RE

Rev.

Development:
Macclesfield Hospital.
Car Park Deck

Scale.
1:100 at A2

Date.
29.02.12

Drawn.
ST