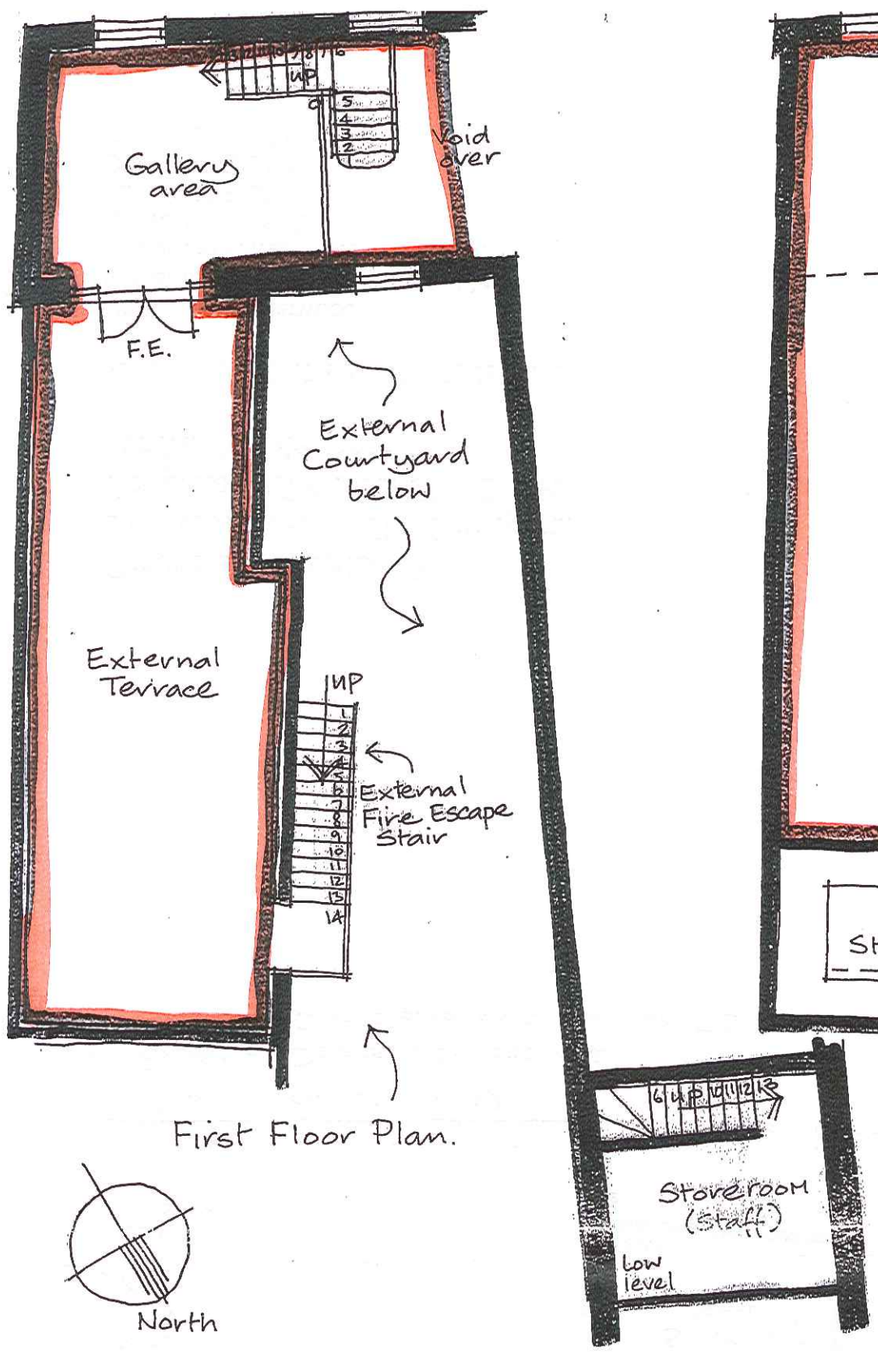

First Floor Plan.

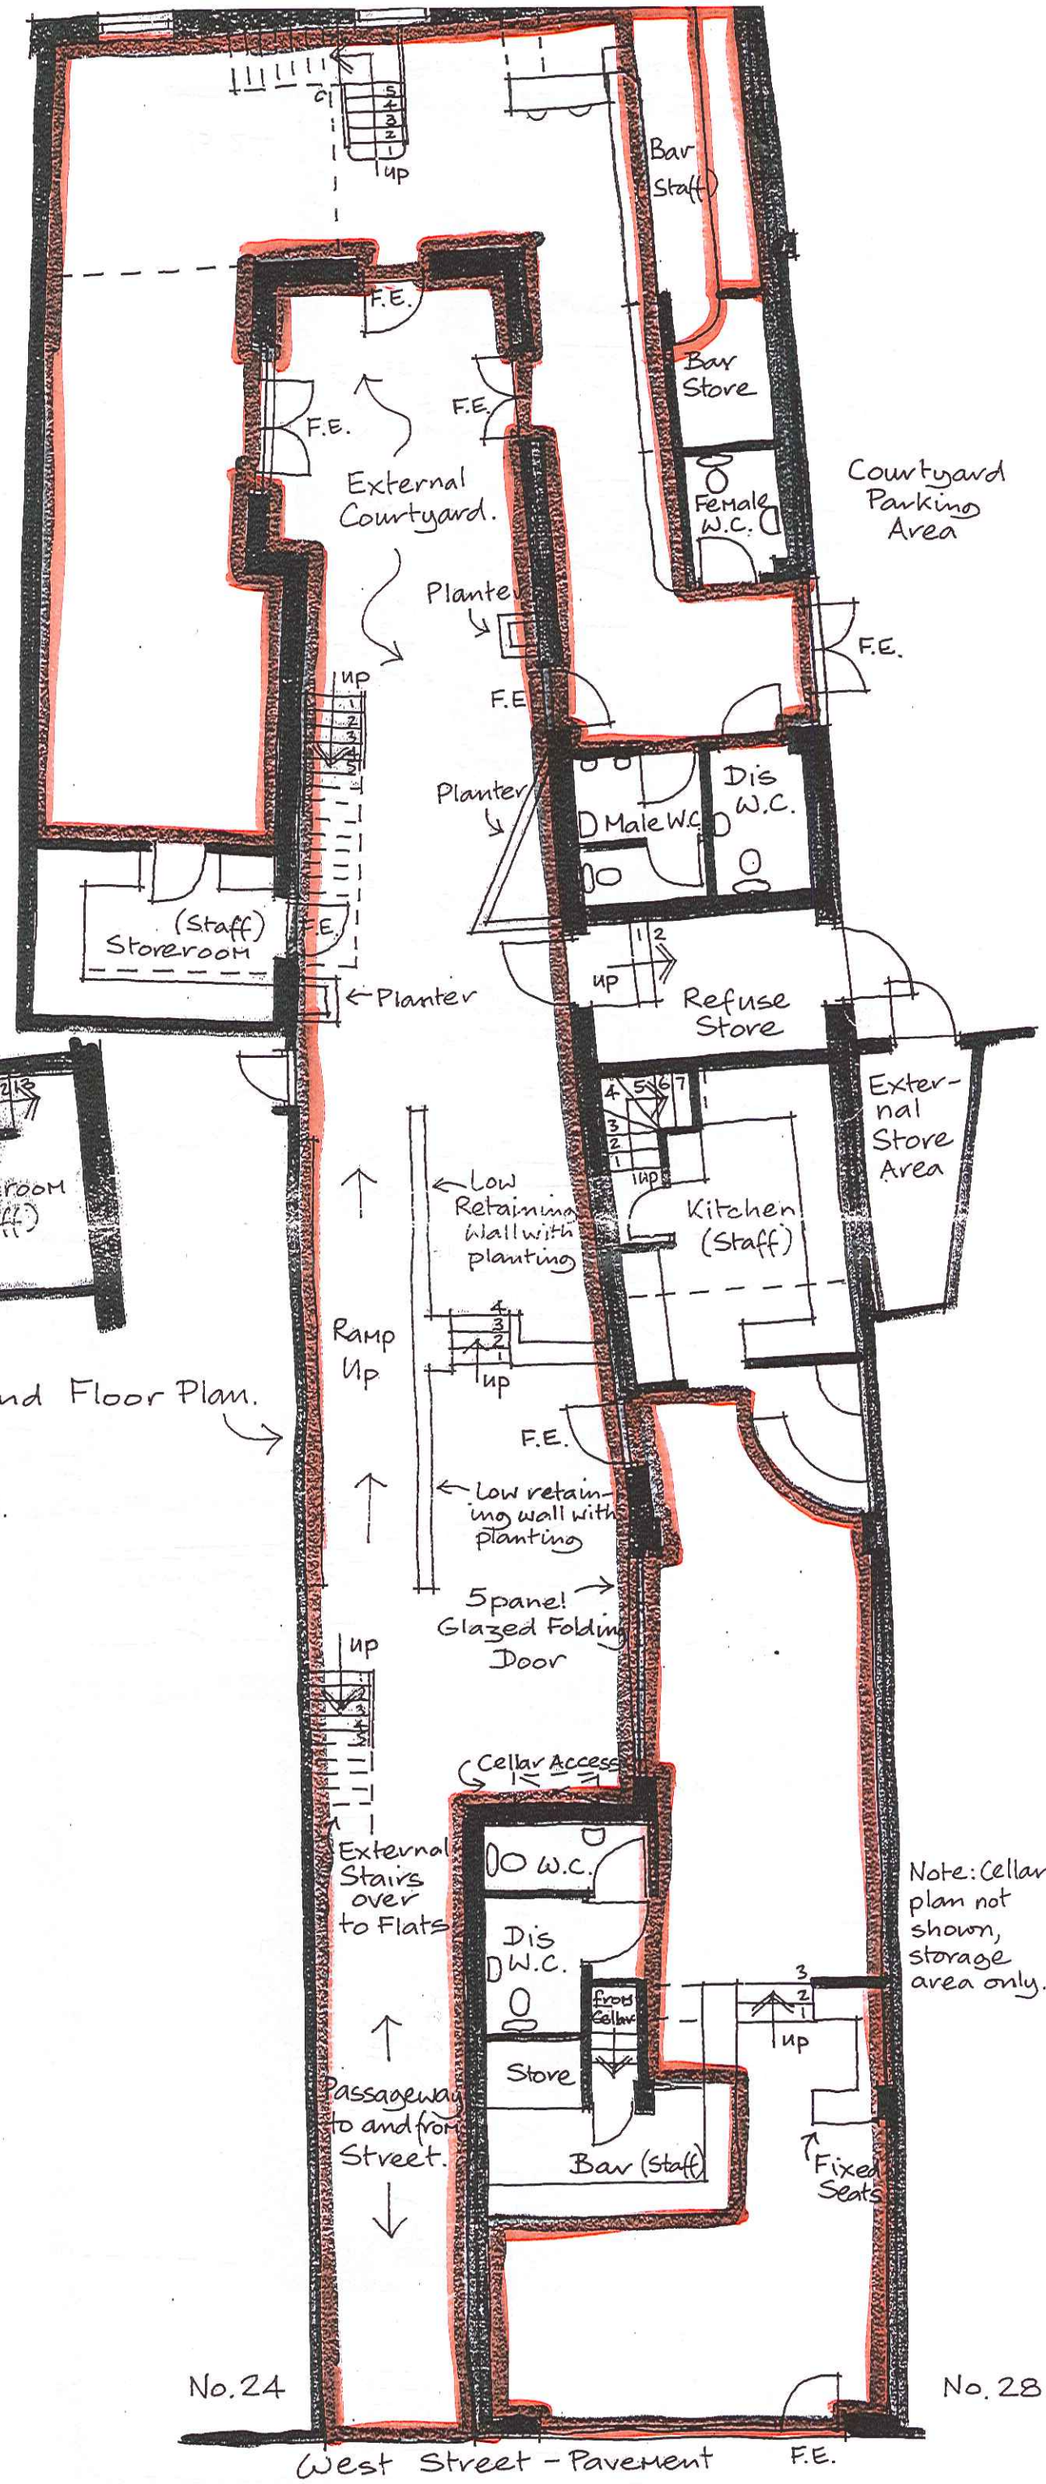

Ground Floor Plan.

0 1 2 3 4 5 6 7 8
Scale Bar (Metres).

All External Doors also operate as Fire Exit Doors and are marked F.E.

Ground & First Floor Plans.
26 West Street / 1 The Courtyard.
Congleton. Cheshire. CW12 1JR.
For Mr. V. Martone.

Scale : 1: 100 @ A3 Size. (See Scale Bar).

Drawn : Craig Harwood
Kindertons Property Development Ltd
Kindertons House. Marshfield Bank.
Crewe. Cheshire. CW2 8UY.
Tel. 08450 942311
Dwg No : KPDC08/18
Date : October 2010.