Appendix B

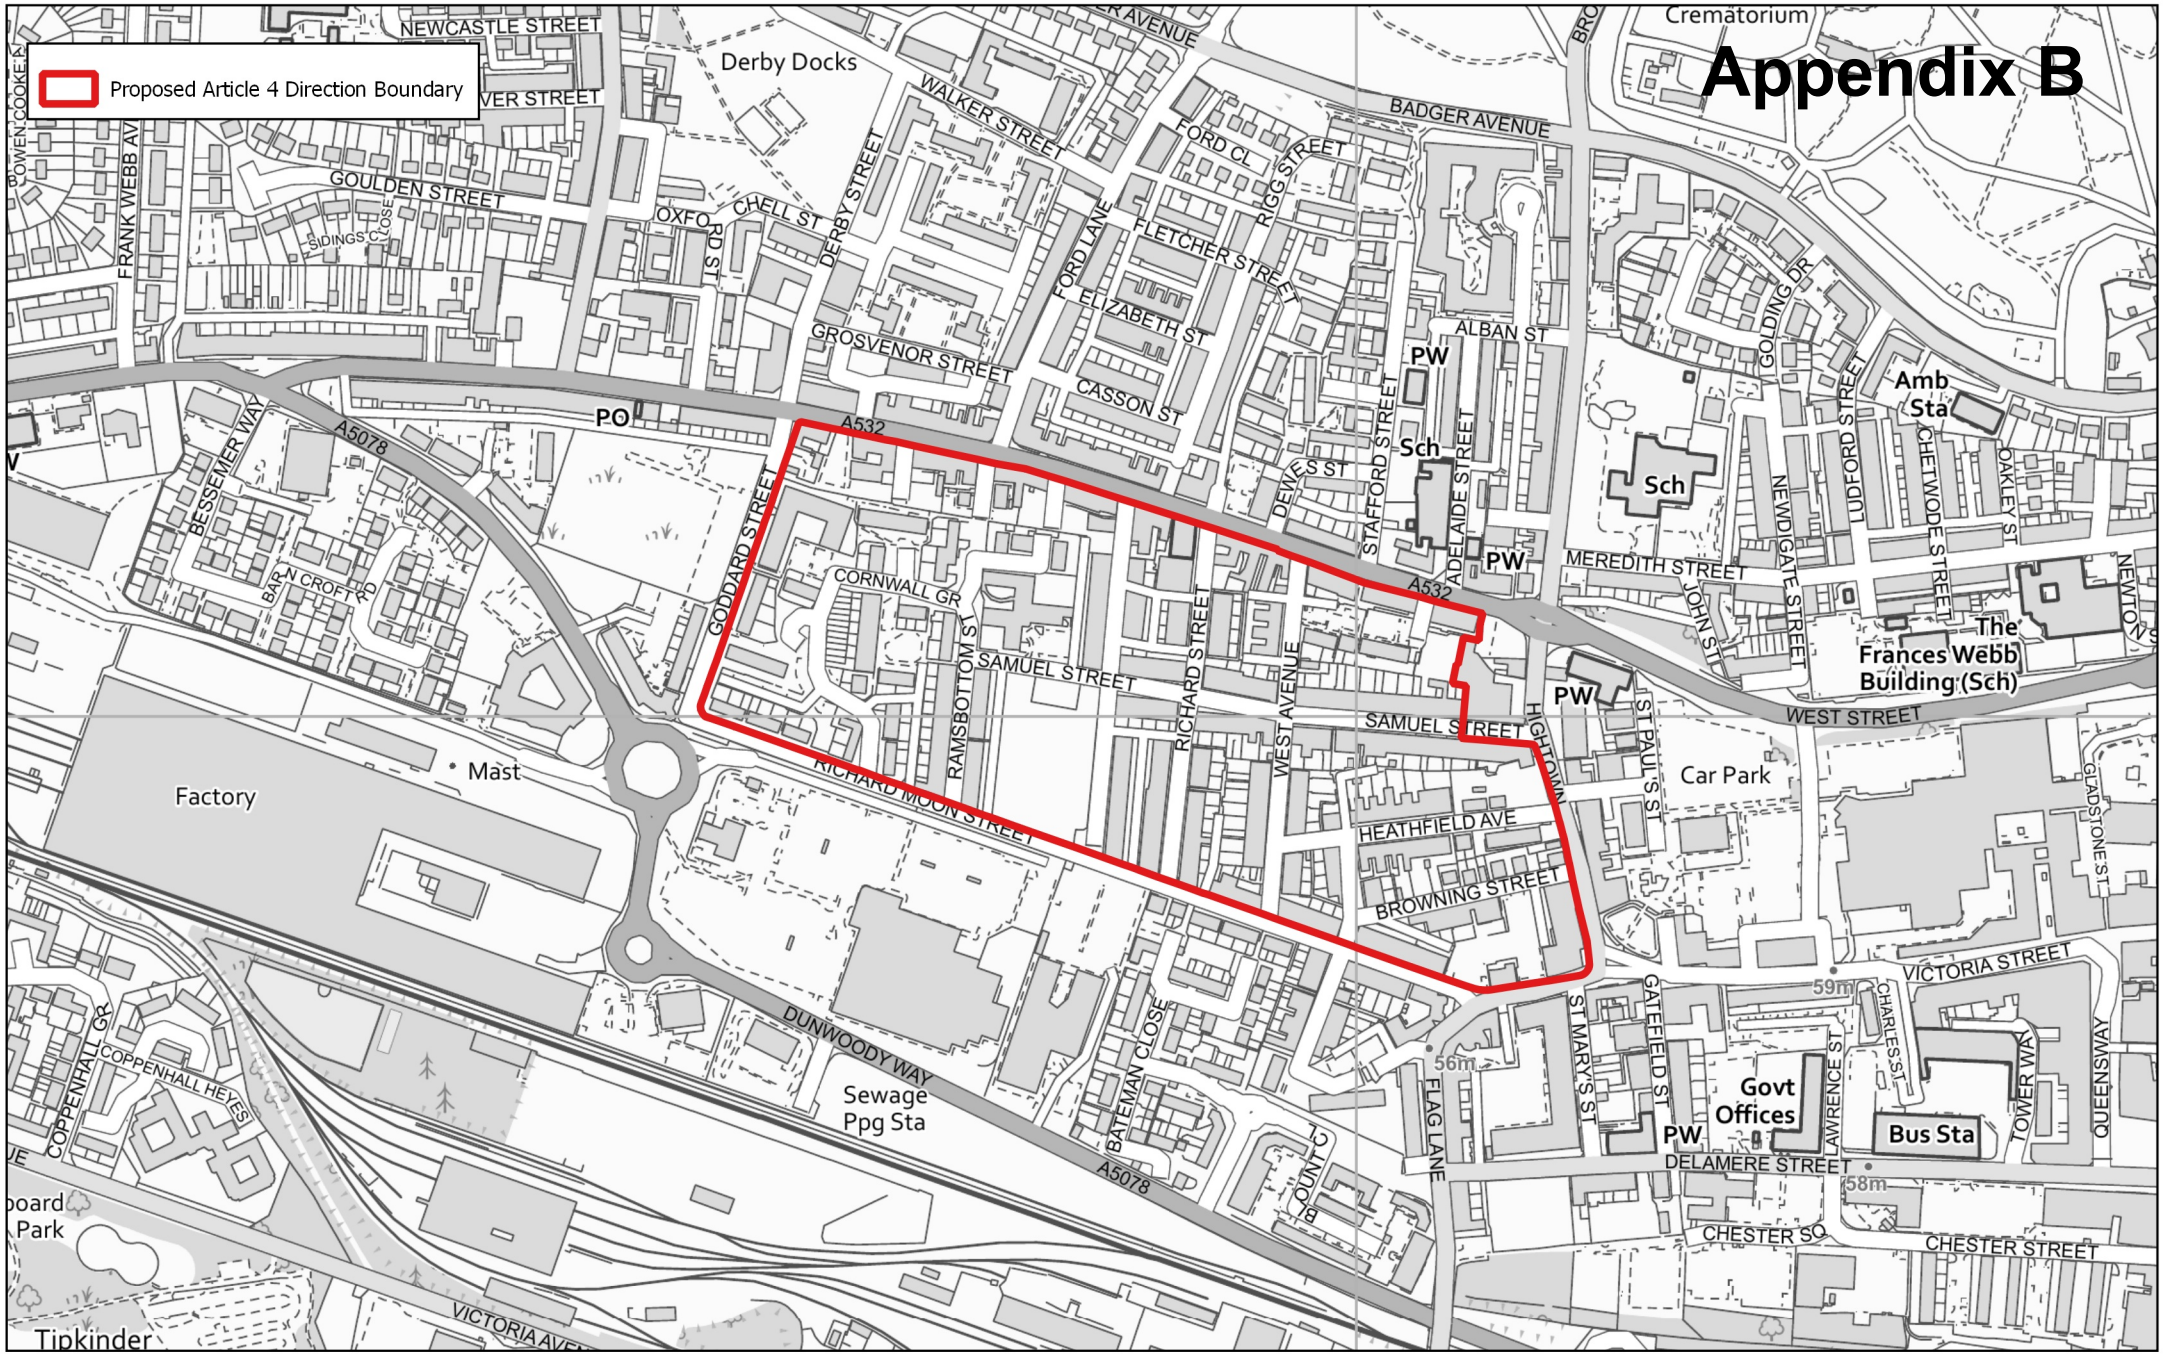

Proposed West Street, Crewe Article 4 Direction

© Crown copyright and database rights 2019 Ordnance Survey 100049045

1:5,000