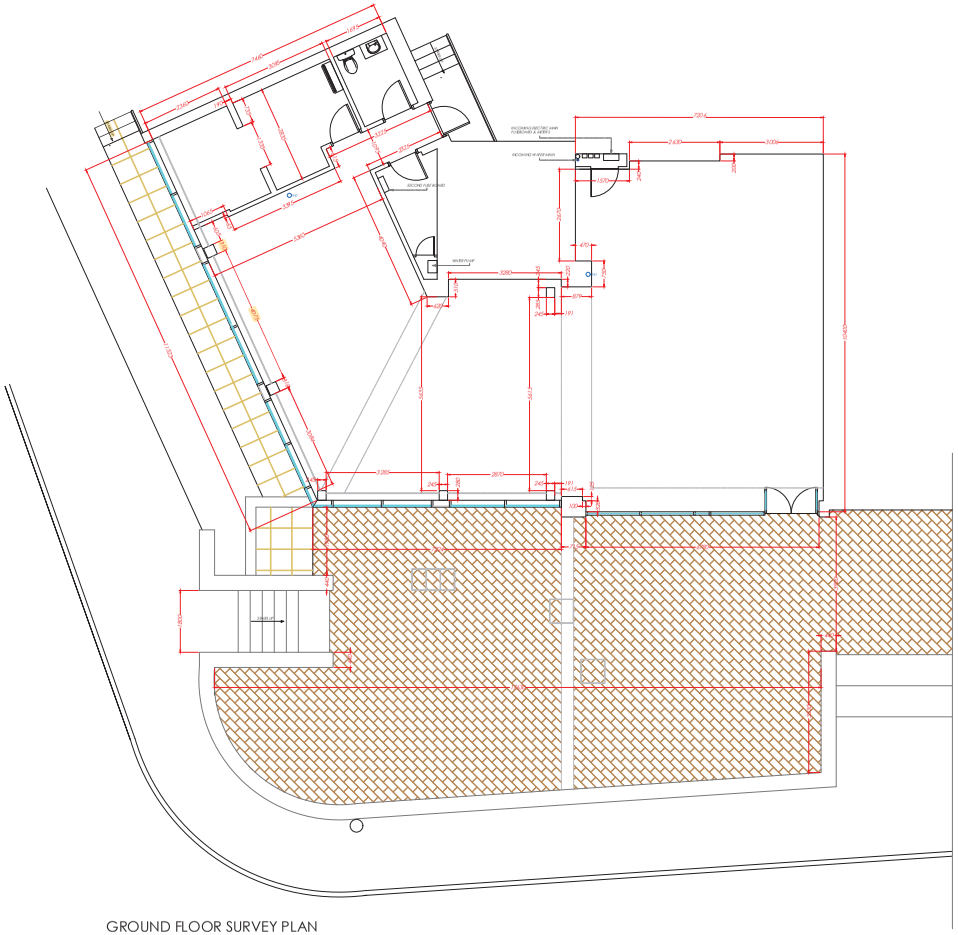

GROUND FLOOR SURVEY PLAN

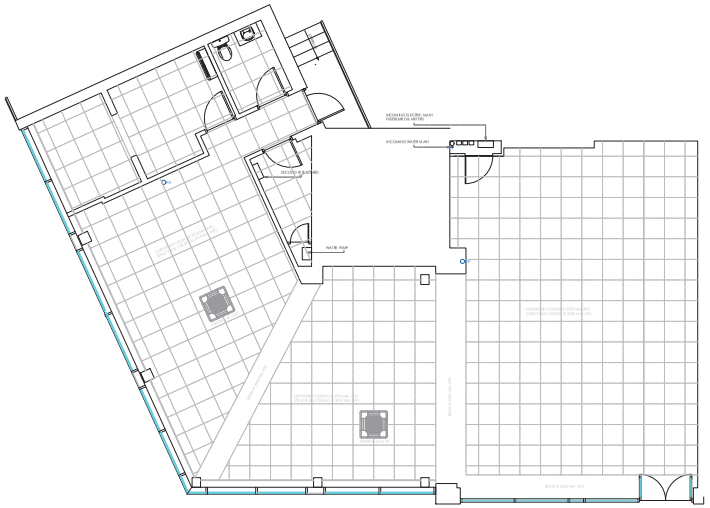

EXISTING REFLECTED CEILING PLAN

Cameron Wilson
Project Services

Cameron Wilson Project Services
Lodge Drive
Moulton
Northwich
Cheshire
CW9 8RQ

Tel: 07976 446772
Email: enquiries@cameronwilsonprojectservices.co.uk
WEB: www.cameronwilsonprojectservices.co.uk

CLIENT :	THE SERVICE COURSE
PROJECT :	WILMSLOW
ADDRESS :	56 ALDERLEY ROAD WILMSLOW CHESHIRE SK9 1N9
AREAS	
TOTAL	175 SQ METERS (1880 SQ FT)
RETAIL	
BOH	
STORAGE	
OTHER	

DRAWING TITLE	SURVEYED PLAN OUTLINES
Dwg No : TSC/WL/100619	SCALE : 1 : 75 @ A1
REVISION :	DRAWN : APW

Rev	Date	By	Description