


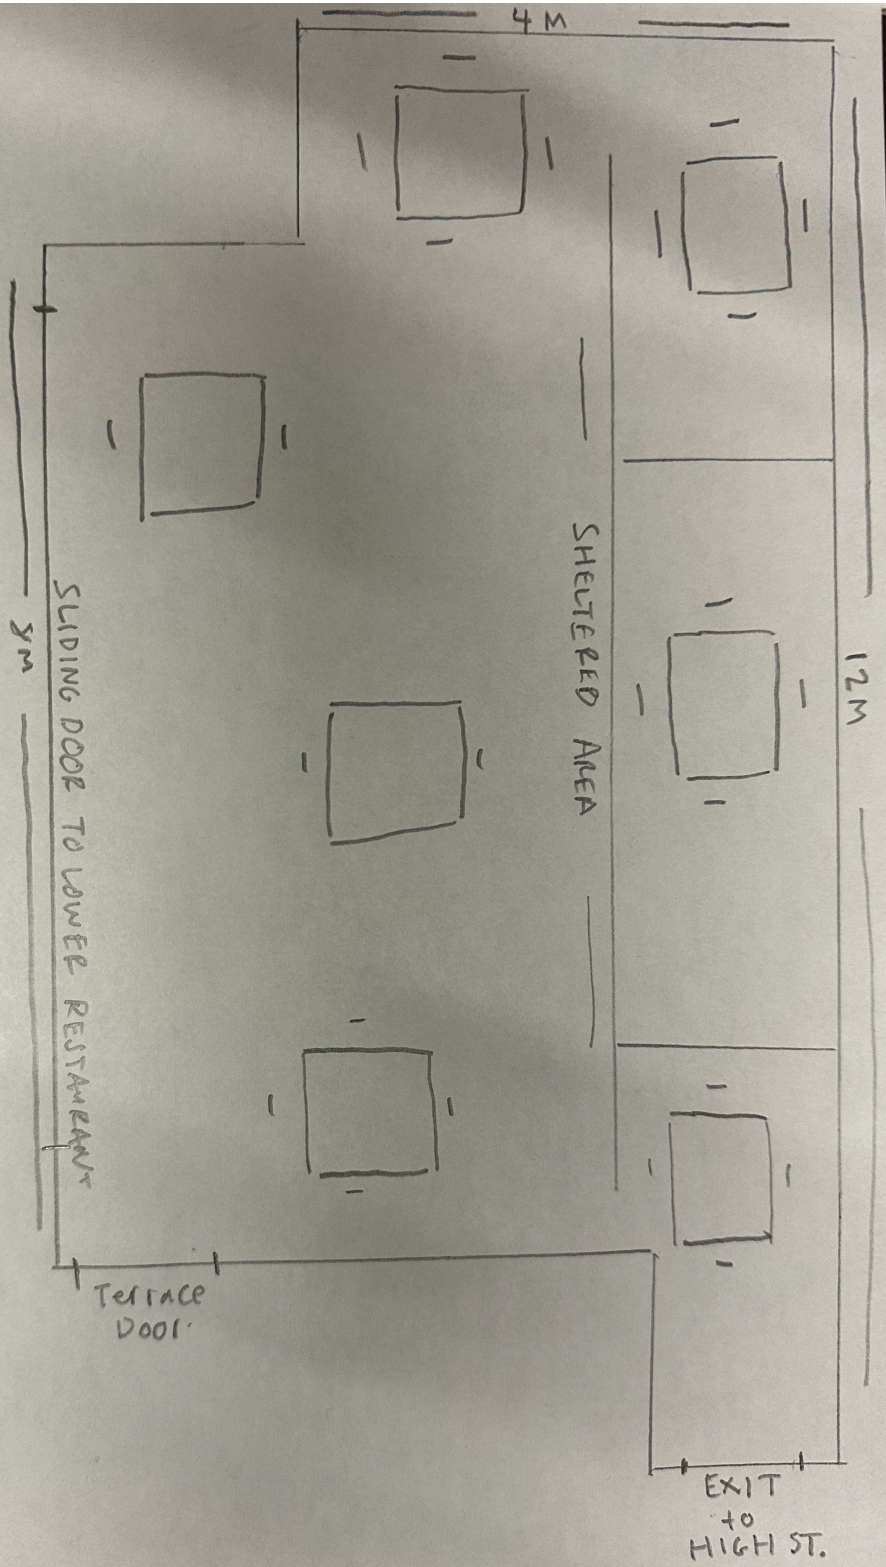

RESTAURANT

Plan for outside
terrace at Cumber
Cheshire Ltd.

24/11/23