All internal steps to raised areas will comply with The Building Regulations applicable at the time of construction, with a maximum rise of 190mm

Annex 4 - Plans

Denotes licensable area

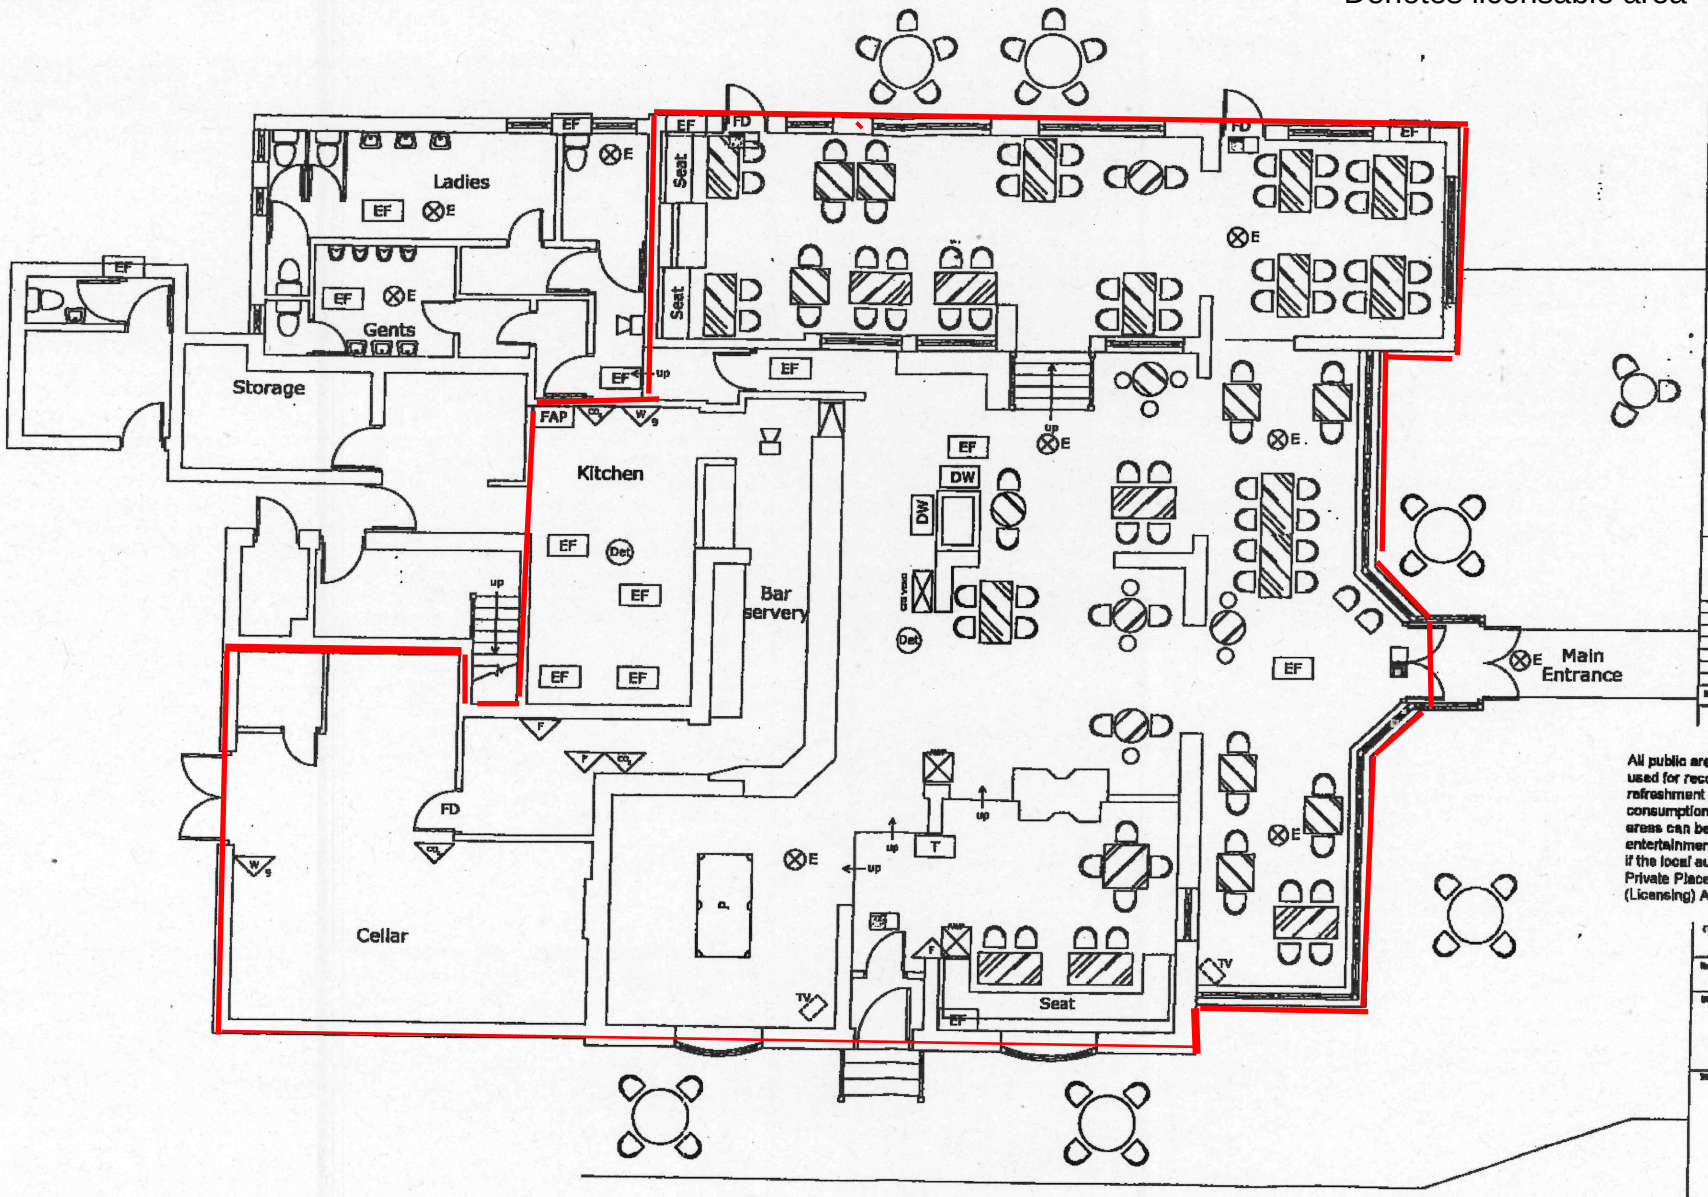

All public areas of the premises can be used for recorded music, late refreshment and for the supply and consumption of alcohol. The same areas can be used for private entertainment, which is licensable if the local authority have adopted the Private Places of Entertainment (Licensing) Act 1967.

Effective Drinking Area = 198 sq. m.

Client	The Spirit Group
Room code	P1148
Site	Barbridge Inn Barbridge Cheshire
Title	Ground Floor Layout Licensing
Drawn by	MCH
Checked by	GDS
Scale	1:100@A3
Date	28/09/04
Drawing number	5913/P1148/01
No.	A