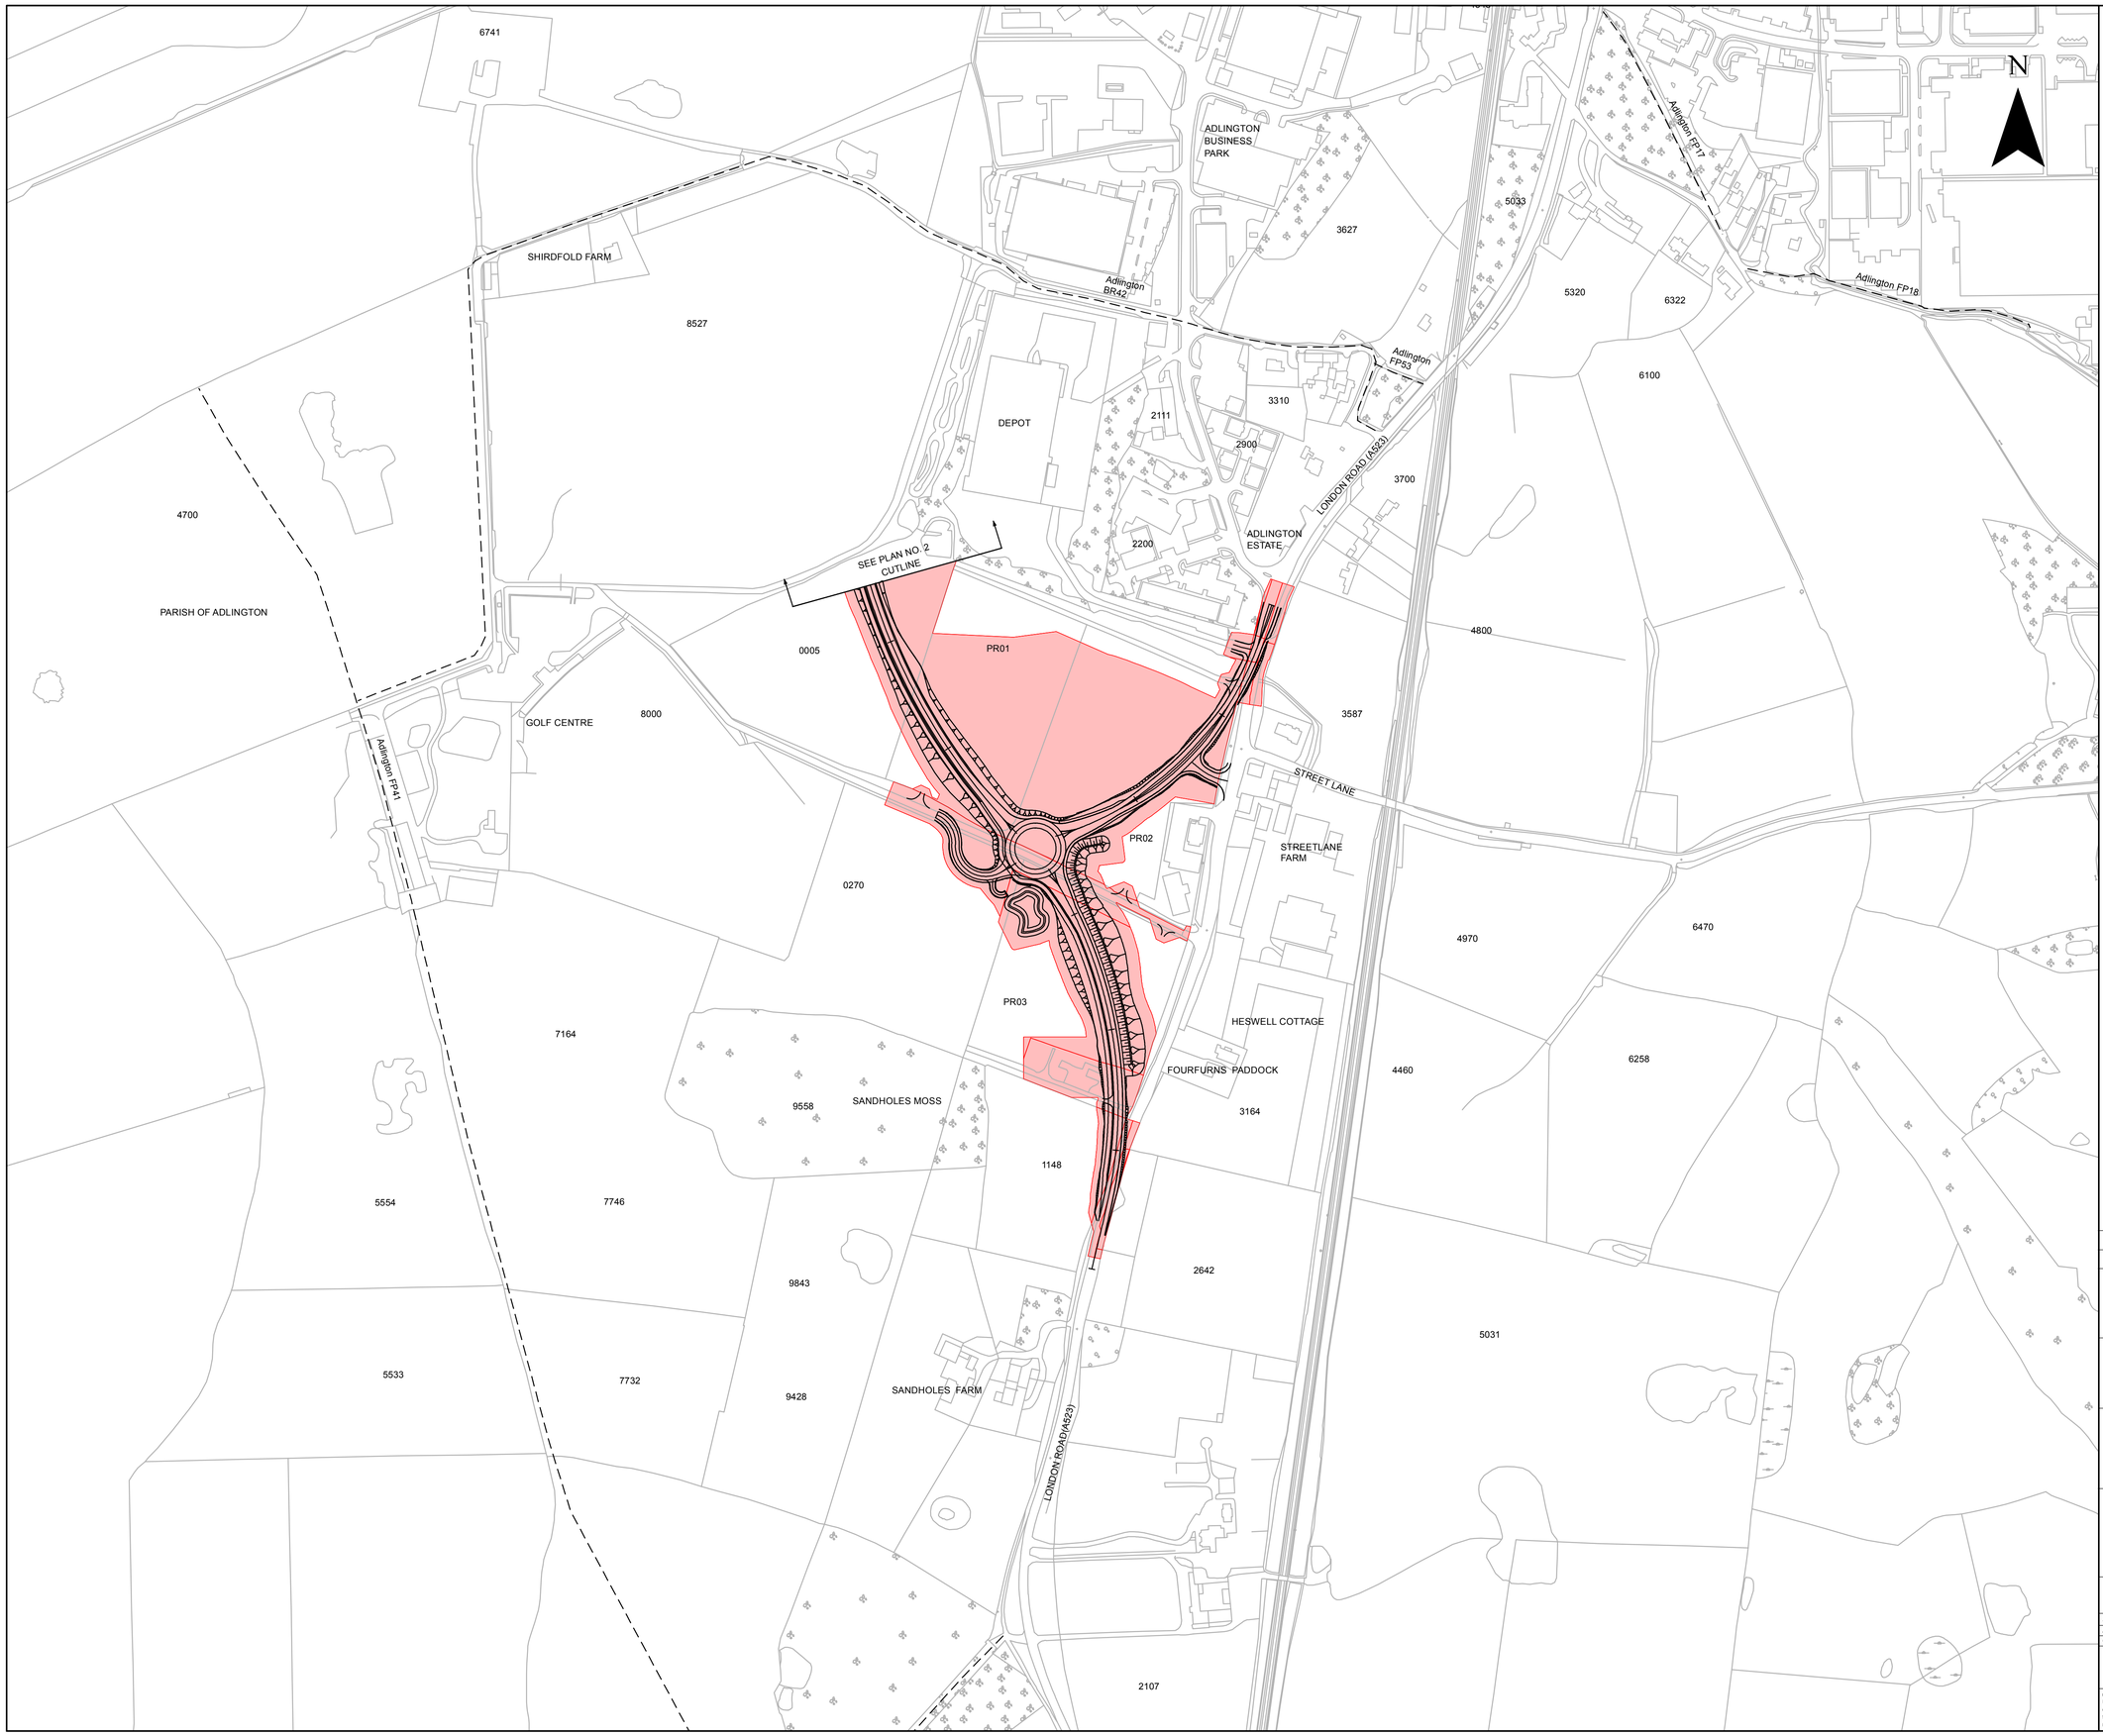

NOTES:

1. Orders under section 14 & 125 of the Highways Act 1980.

KEY:

- Title
- Easement (S250 right)
- Parish boundary
- Public rights of way (labelled)
- 0038 — Ordnance Survey field numbers
- PR01 — Reference given to un-numbered fields
- Design fix

0 50 100 150 200 250 m

SCALE 1:2,500

Rev	Rev. Date	Purpose of revision	Drawn	Check'd	Rev'd	Apprv'd
P01	21/04/2017	FIRST ISSUE	MS	BD	AG	AG

JACOBS
1 City Walk, Leeds, LS11 9DX
Tel:+44(0)113 242 6771 Fax:+44(0)113 389 1389
www.jacobs.com

Cheshire East Council

STOCKPORT METROPOLITAN BOROUGH COUNCIL

Project

POYNTON RELIEF ROAD

Drawing title

THE CHESHIRE EAST BOROUGH COUNCIL
(A[...] POYNTON RELIEF ROAD)
(CLASSIFIED ROAD)
(COMPULSORY PURCHASE) ORDERS 2017

Drawing status

FOR INFORMATION

Scale	1:2,500 @ A1
Jacobs No.	B1832054
Client No.	8345

Drawing number

B1832054/CPO-PRR/003

P01

© Copyright 2015 Jacobs U.K. Limited. The concepts and information contained in this document are the property of Jacobs. Use or copying of this document in whole or in part without the written permission of Jacobs constitutes an infringement of copyright. Limitation: This drawing has been prepared on behalf of, and for the exclusive use of Jacobs' Client, and is subject to, and issued in accordance with, the provisions of the contract between Jacobs and the Client. Jacobs accepts no liability or responsibility whatsoever for, or in respect of, any use of, or reliance upon, this drawing by any third party.