


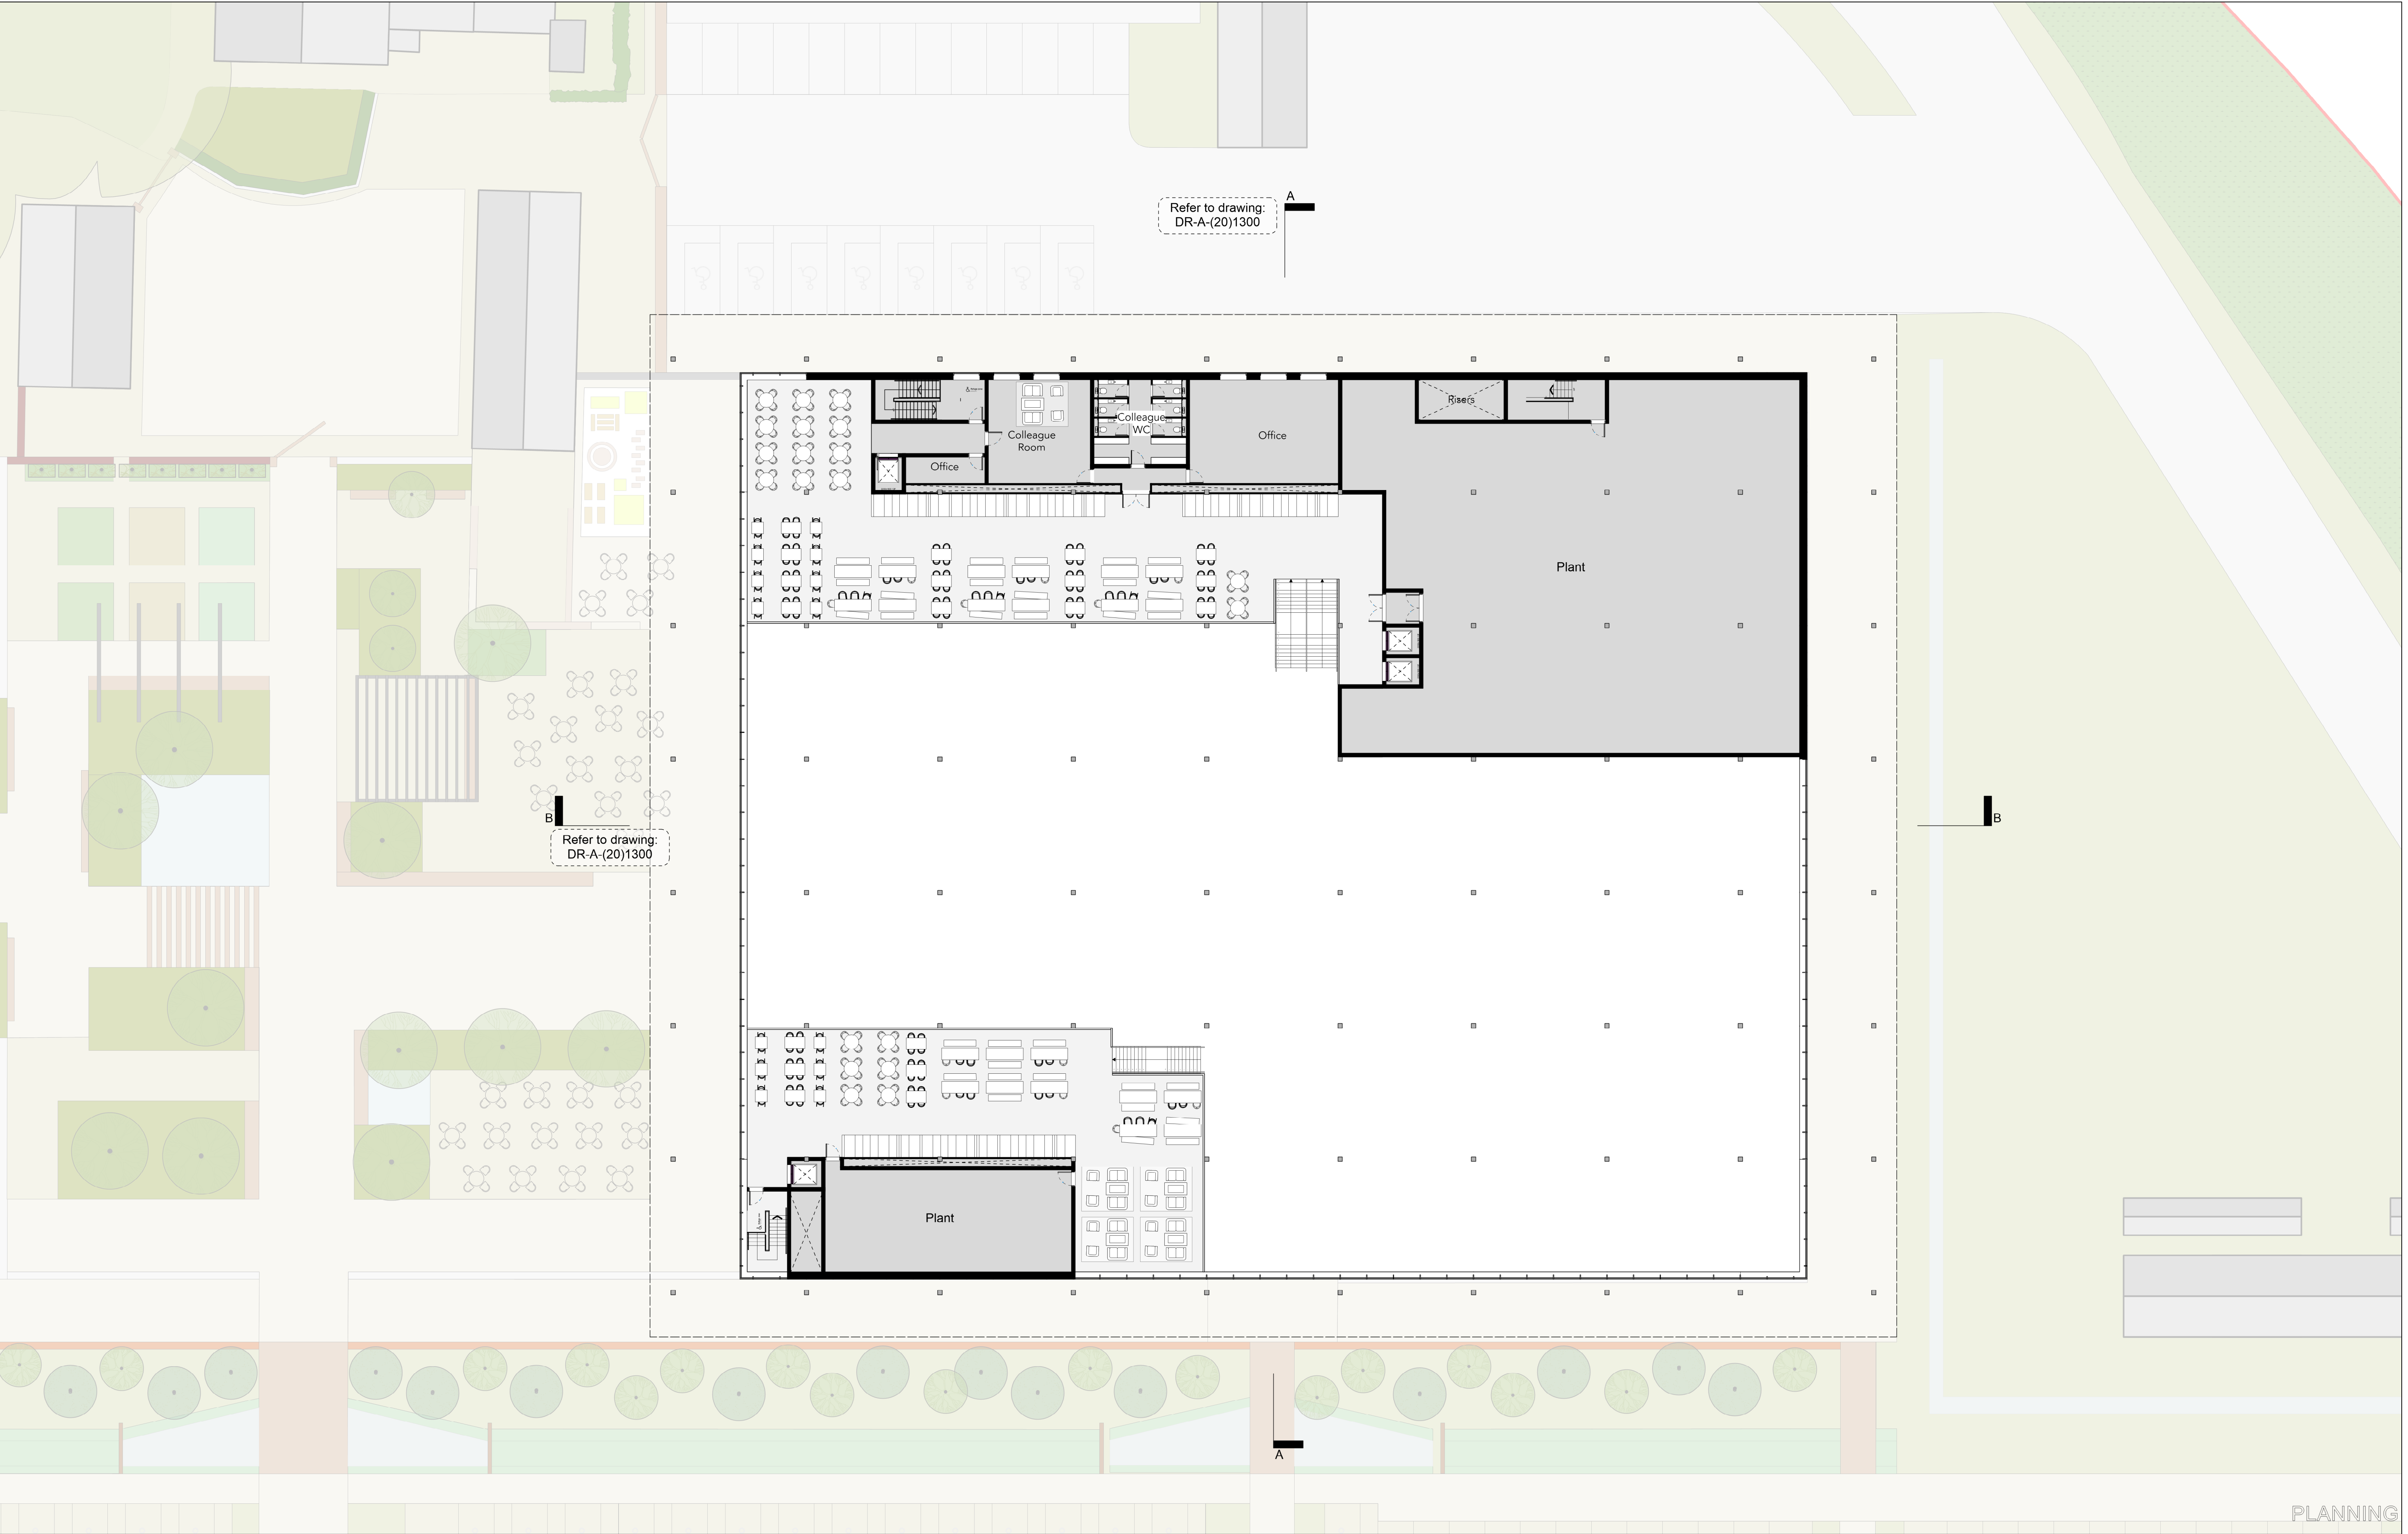

NOTES: DIMENSIONS NOT TO BE SCALED FROM THIS DRAWING. CONTRACTORS TO NOTIFY ARCHITECTS OF SITE VARIATIONS AFFECTING INFORMATION ON THIS DRAWING. THIS DRAWING IS COPYRIGHT OF GLENN HOWELLS ARCHITECTS. INTERNAL LAYOUTS ARE SHOWN FOR ILLUSTRATIVE PURPOSES ONLY				KEY				Date				Rev				By				Details				ISSUED FOR PLANNING PLANNING AMENDMENTS PLANNING AMENDMENTS PLANNING AMENDMENTS				0				10m				20m				LOCATION KEY				Glenn Howells Architects 321 Bradford St, Digbeth, Birmingham, B5 6ET Tel. 0121 666 7640 F. 0121 666 7641 mail@glennhowells.co.uk				Drawing Title Amenity Building - L01 GA Plan				Date 14.12.21				Scale 1:200@A1				Checked RK				Project Ref. 2237				Drawing No. 01-DR-A-(20)1101				Revision P04				Project Tatton Motorway Service Area				Client Tatton Services			
---	--	--	--	-----	--	--	--	------	--	--	--	-----	--	--	--	----	--	--	--	---------	--	--	--	--	--	--	--	---	--	--	--	-----	--	--	--	-----	--	--	--	--------------	--	--	--	--	--	--	--	---	--	--	--	------------------	--	--	--	-------------------	--	--	--	---------------	--	--	--	----------------------	--	--	--	---------------------------------	--	--	--	-----------------	--	--	--	--	--	--	--	---------------------------	--	--	--