P:\Highways\Projects\BRJ10612 - Middlewich Eastern Bypass\380 Drawings\380.2 Highways\BRJ10612-H-SK-005 - GENERAL ARRANGEMENT PORTRAIT - Rev P01.dwg - 03/11/2022 16:22:20 - BRJ10403-H-SK-004-GENERAL_ARRANGEMENT_POTRAIT - KranasK

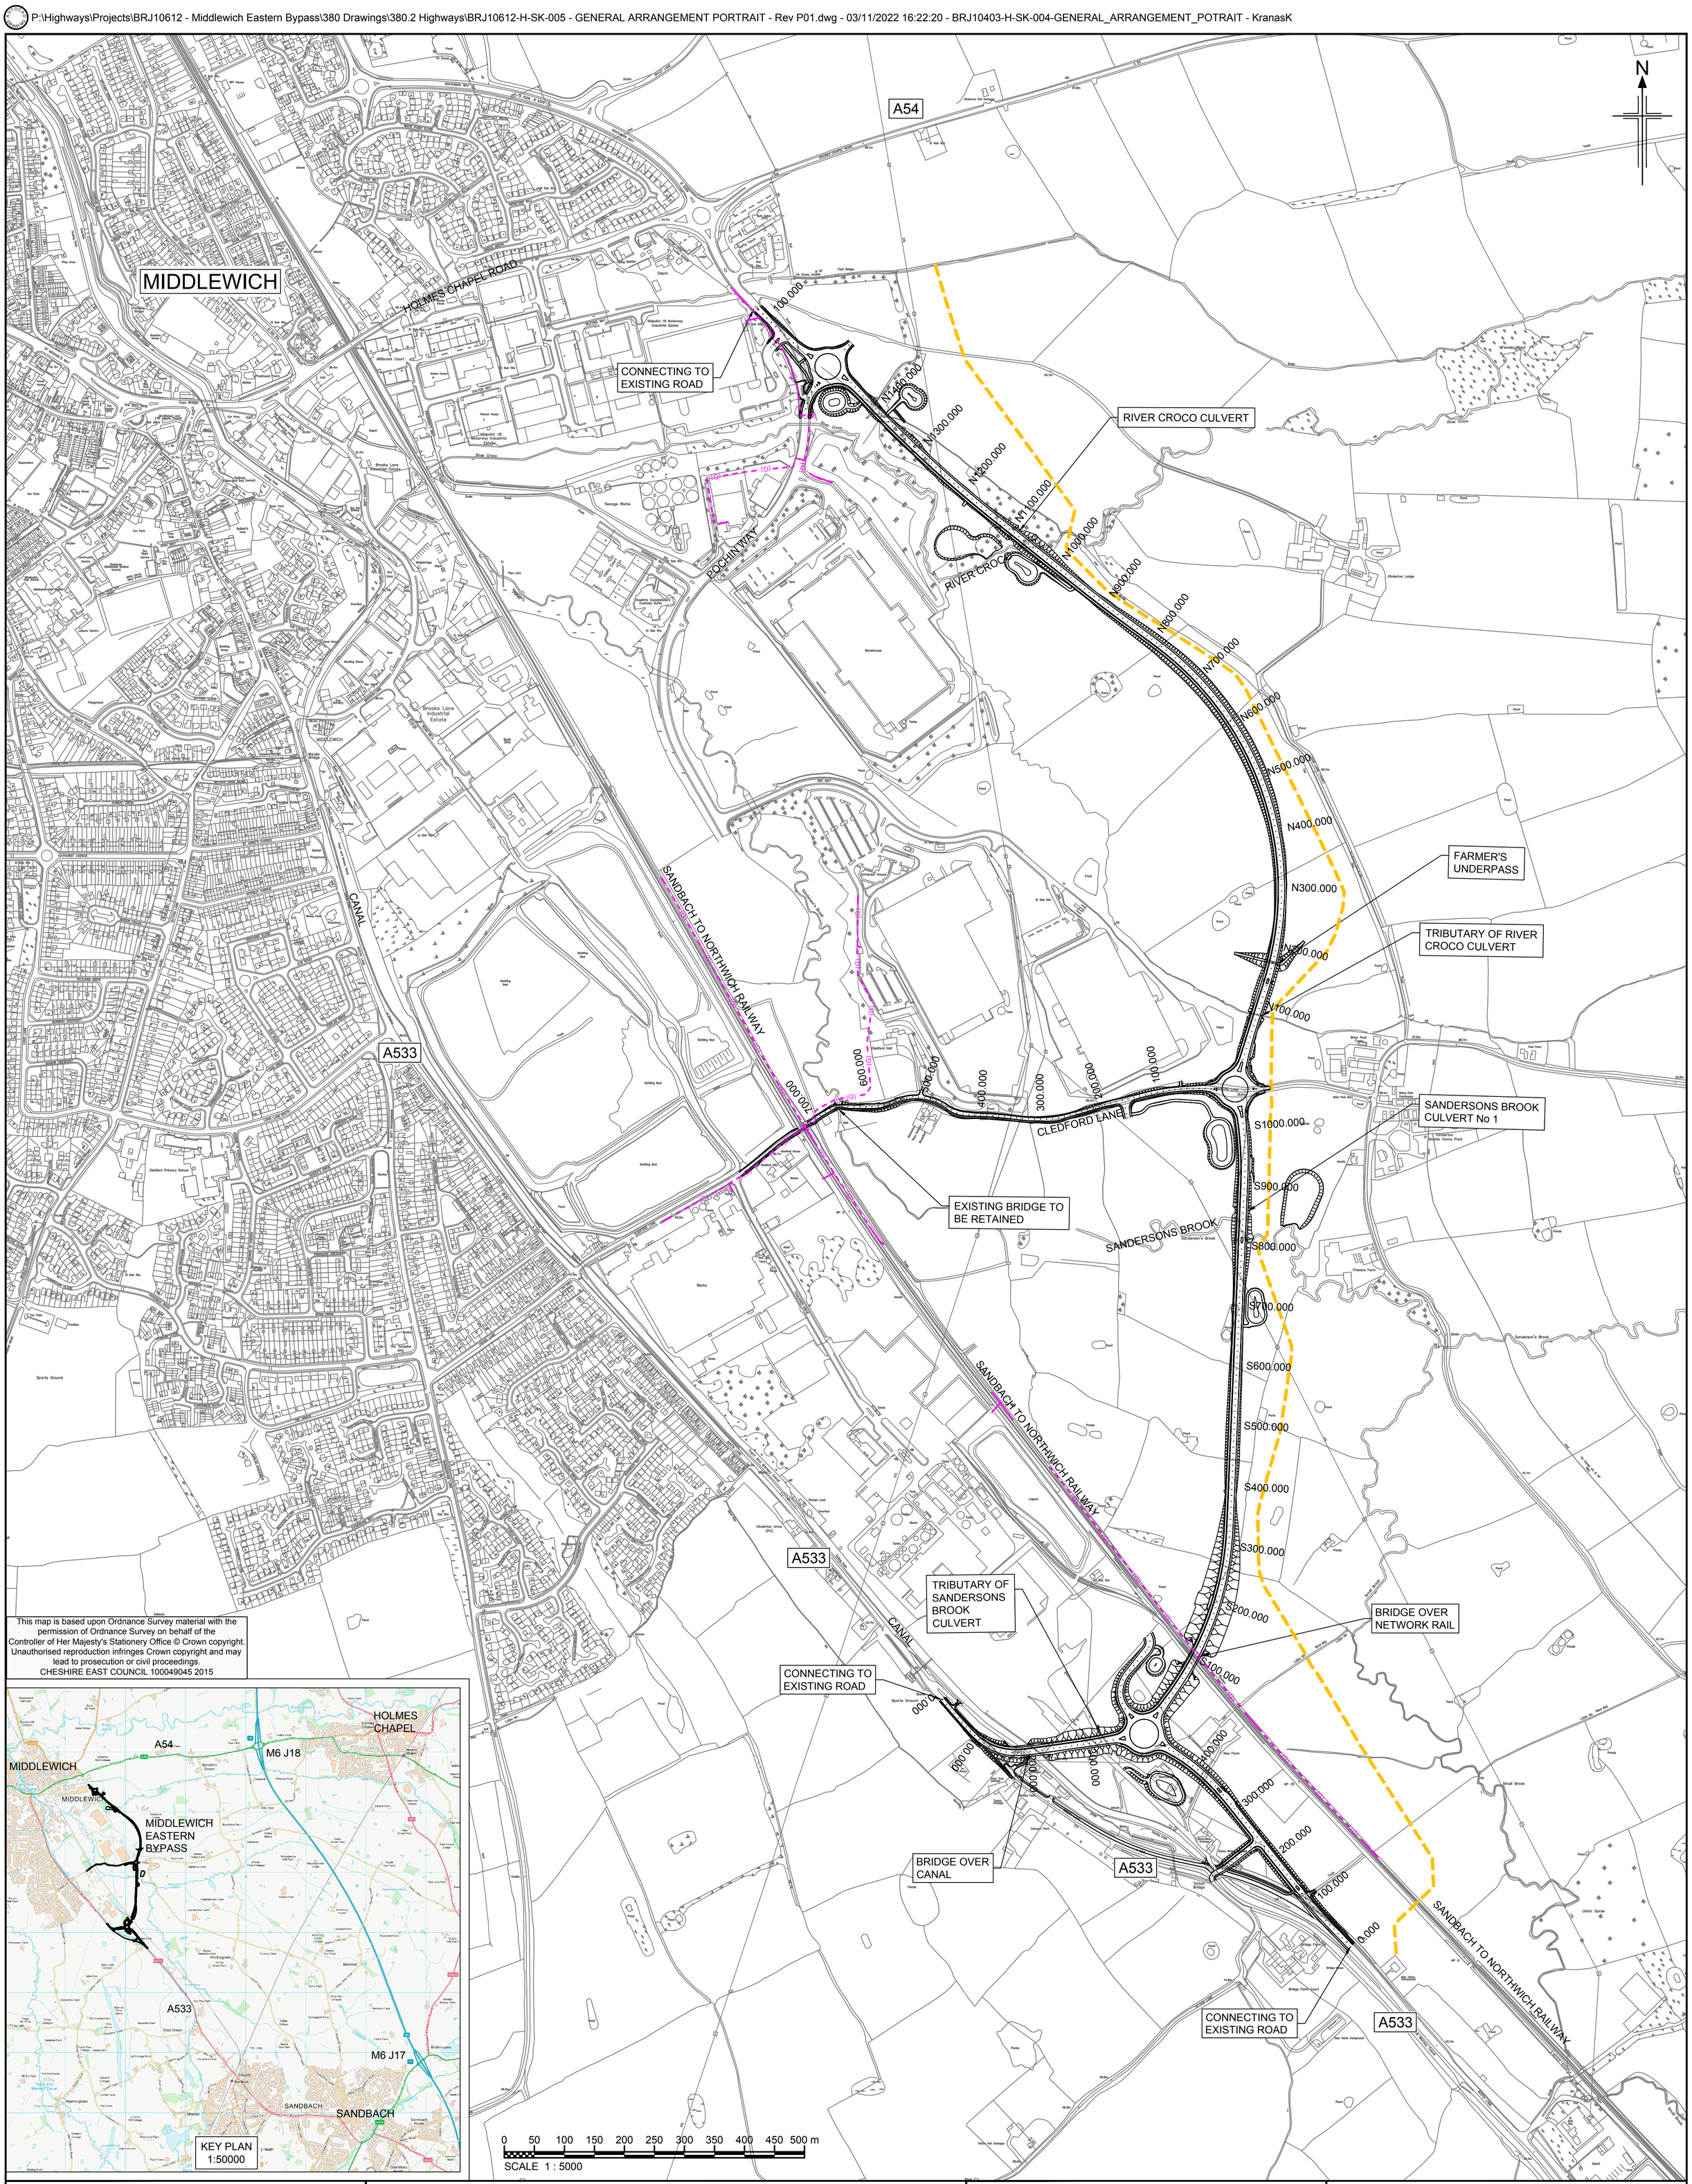

This map is based upon Ordnance Survey material with the permission of Ordnance Survey on behalf of the Controller of Her Majesty's Stationery Office © Crown copyright. Unauthorised reproduction infringes Crown copyright and may lead to prosecution or civil proceedings. CHESHIRE EAST COUNCIL 100049045 2015

NOTES:

1. ALL DIMENSIONS ARE IN METRES UNLESS NOTED OTHERWISE.
2. ALL LEVELS IN METRES RELATIVE TO ORDNANCE DATUM.

KEY:

HP GAS MAIN (NATIONAL GRID)

MP GAS MAIN (CADENT) (G)

Rev	Rev. Date	Purpose of revision	Drawn	Checkd	Rev'd	Apprv'd
P01	30/09/2022	For Information	AH	KK	KK	PH

© Copyright 2022 Jacobs U.K. Limited. The concepts and information contained in this document are the property of Jacobs. Use or copying of this document in whole or in part without the written permission of Jacobs constitutes an infringement of copyright. Limitation: This drawing has been prepared on behalf of, and for the exclusive use of Jacobs' Client, and is subject to, and issued in accordance with, the provisions of the contract between Jacobs and the Client. Jacobs accepts no liability or responsibility whatsoever for, or in respect of, any use of, or reliance upon, this drawing by any third party.

Jacobs
Number One Building, 5 First Street, Manchester, M15 4GU
Tel:+44(0)161 235 6000 Fax:+44(0)161 235 6001
www.jacobs.com

Client: Cheshire East Council

Project: MIDDLEWICH EASTERN BYPASS

Drawing title: GENERAL ARRANGEMENT PORTRAIT

Drawing status: FOR INFORMATION

Scale	1:5000 @ A1	DO NOT SCALE
Jacobs No.	BRJ10612	Rev P01
Client no.		

Drawing number: BRJ10612-H-SK-005